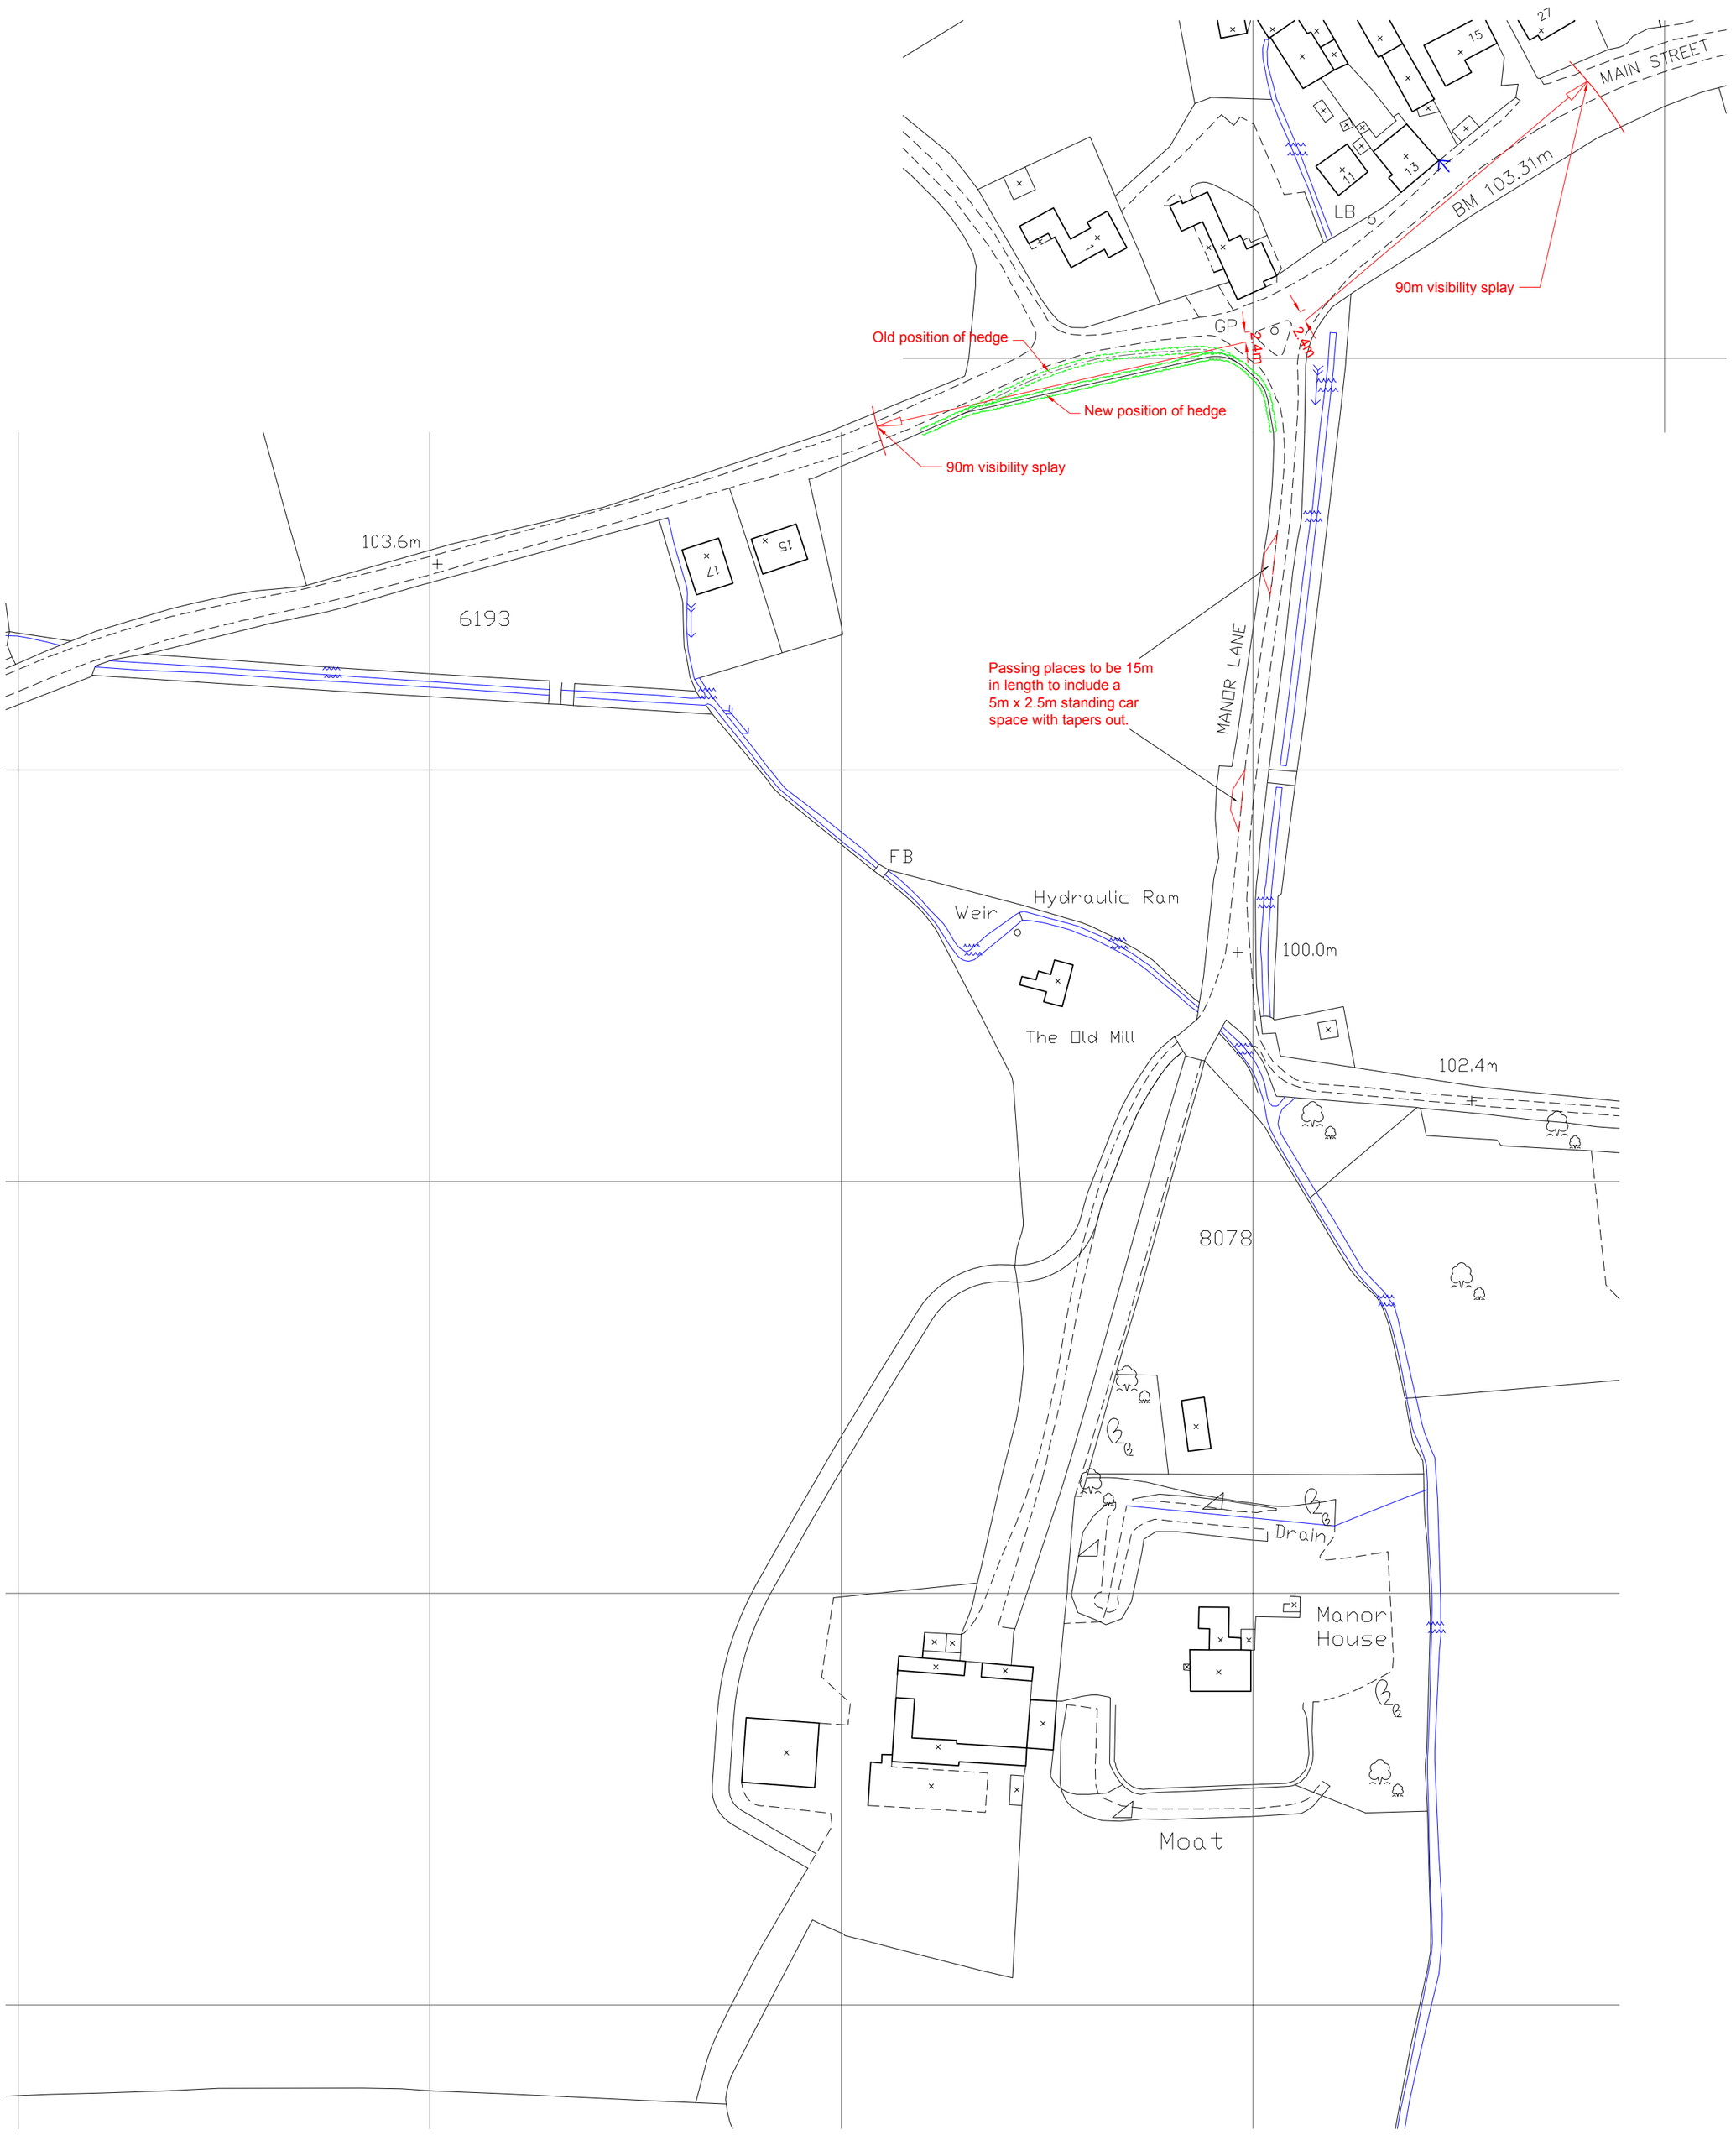


FISHER GERMAN
CHARTERED SURVEYORS

Fisher German LLP. The Grange
80 Tamworth Road, Ashby De La Zouch
Leicestershire. LE65 2BW
fax: 01530 413896 tel: 01530 412821
e-mail: ashby@fishergerman.co.uk

Rev.	Date.	Revision Details.
C	19/09/08	Passing place shown
B	15/07/08	Revisions
A	28/05/08	Junction of Manor Lane & Main Street shown with visibility splay

Client:	M. PALMER
Project:	MANOR FARM PECKLETON LEICESTERSHIRE
Title:	SITE PLAN AS PROPOSED

Scale:	1:1250 @ A2		
Date:	NOVEMBER 2007		
Drawn:	NM	Checked:	NW
Drg No:	P38.2-002C		

THIS DRAWING IS PROTECTED BY COPYRIGHT. IT MAY NOT BE REPRODUCED IN ANY FORM OR BY ANY MEANS FOR ANY PURPOSE WITHOUT WRITTEN PERMISSION OF FISHER GERMAN LLP CHARTERED SURVEYORS.

FISHER GERMAN LLP IS A LIMITED LIABILITY PARTNERSHIP.
REGISTERED IN ENGLAND AND WALES. REGISTERED NUMBER: OC317554.