
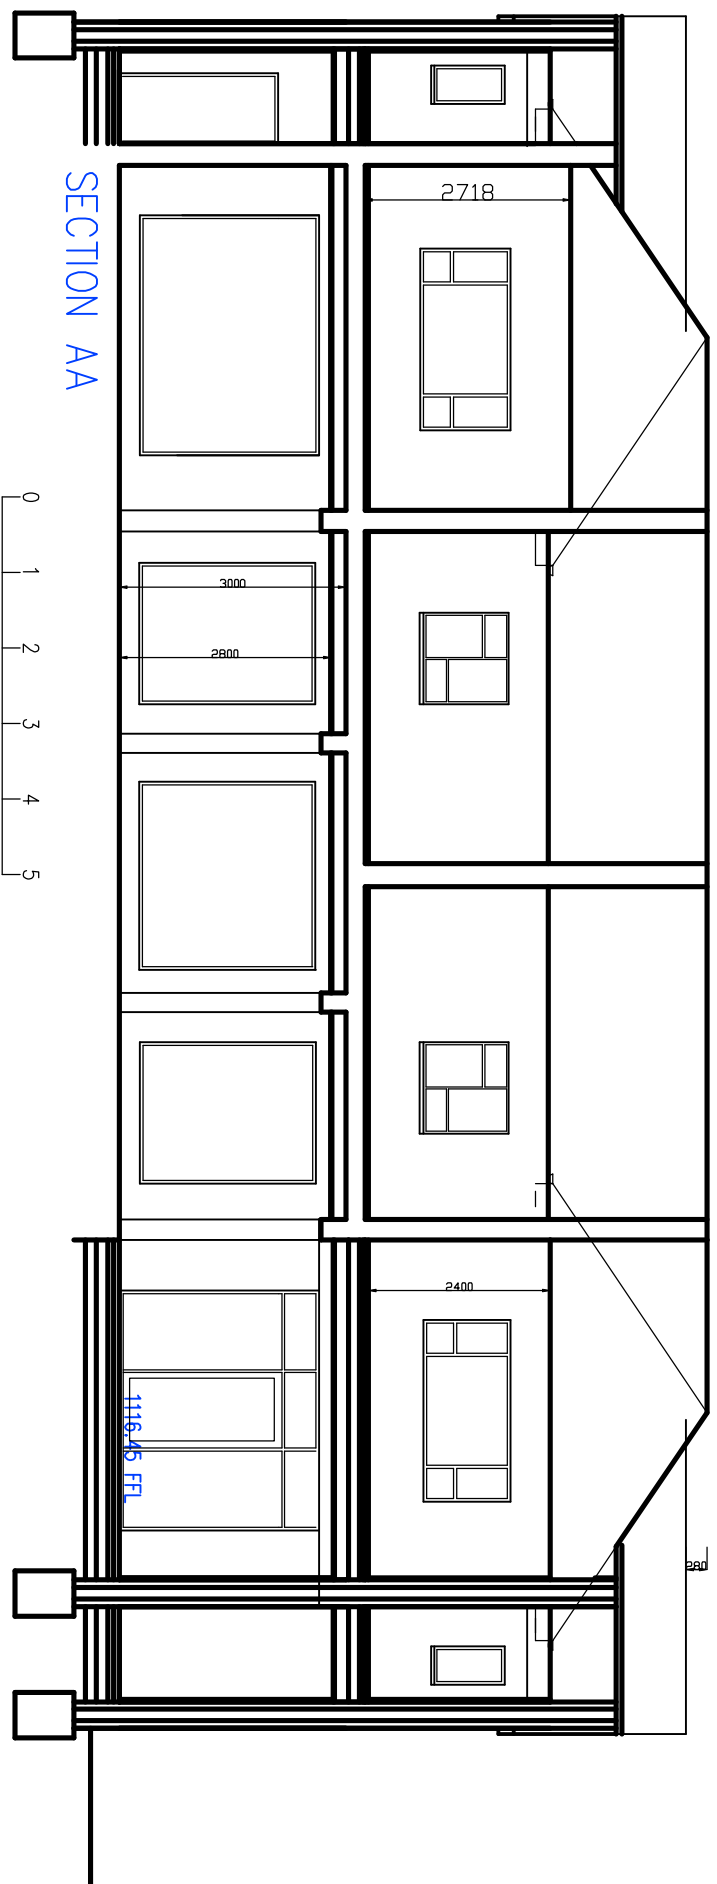
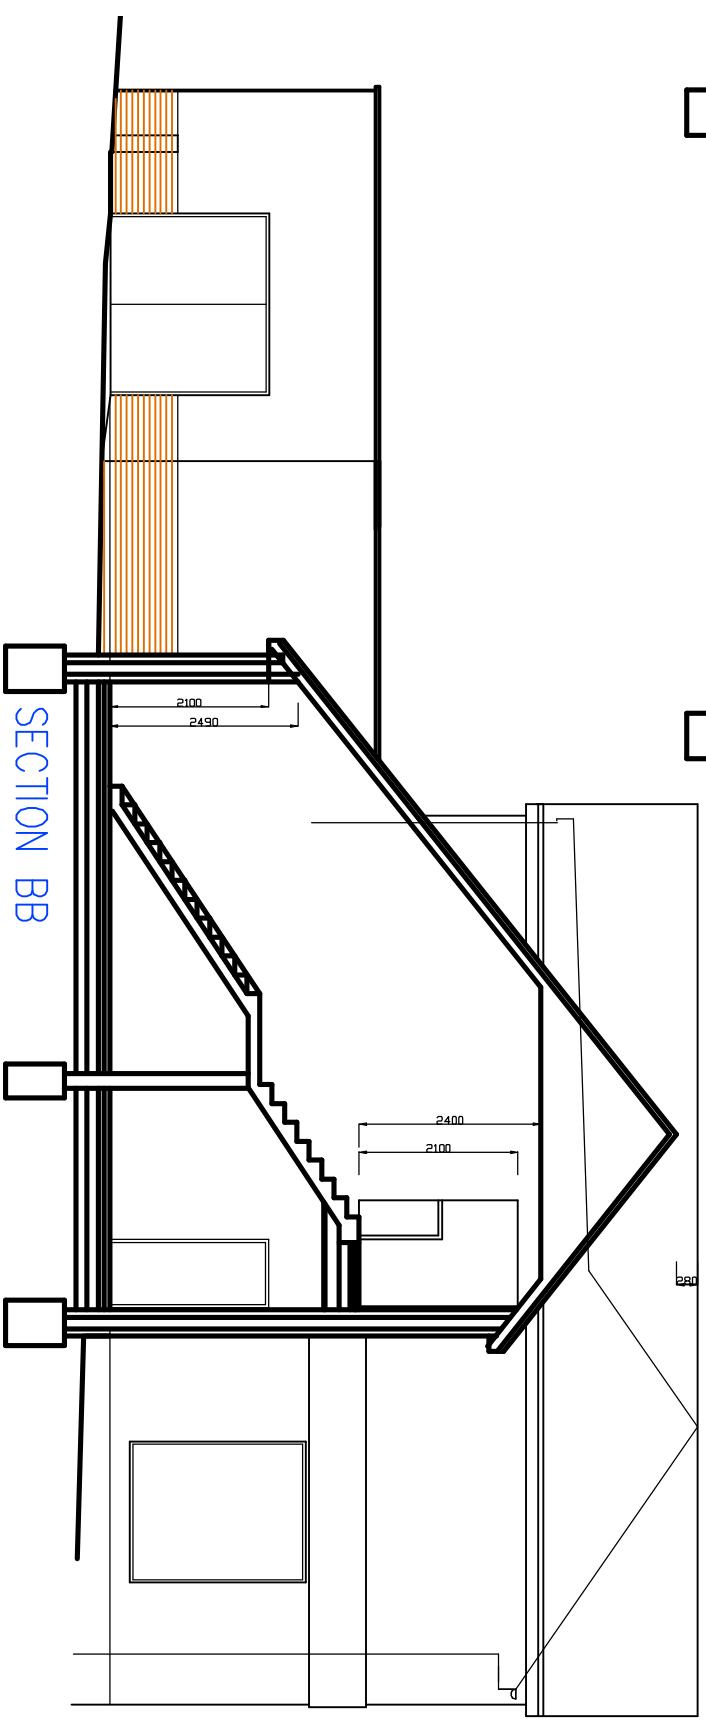


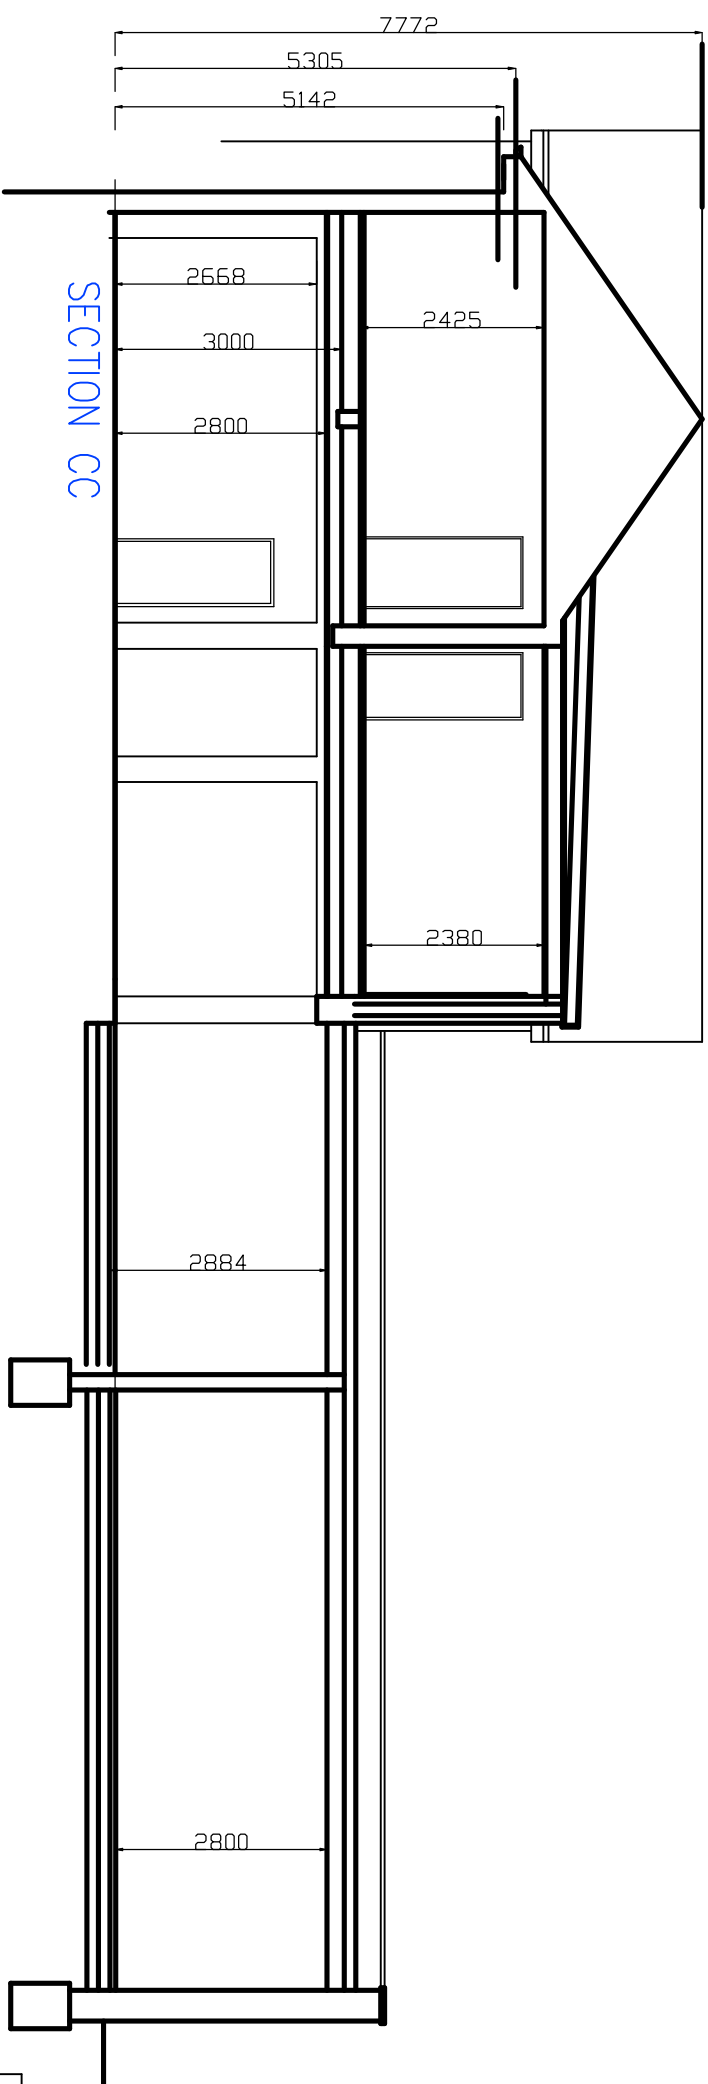

A	18/05/26	DETAILS AMENDED
Rev	Date	Detail

	INTERIOR DESIGN ARCHITECTURE PROJECT MANAGEMENT	
	8 Succleiffe Road, Wittingen, Peterborough Tel: 07758 441751 info@hid.co.uk www.hid.co.uk	
Client	KESHCO LTD	
Job Title:	THE WOOLCOMBER HINKLEY	
LE10 2PH		
Scale: 1"=100 @ A3	Date: 29/01/26	
Drawing Title		
PROPOSED SECTIONS		
Drawing No.	Revision A	
665MS02-3		