
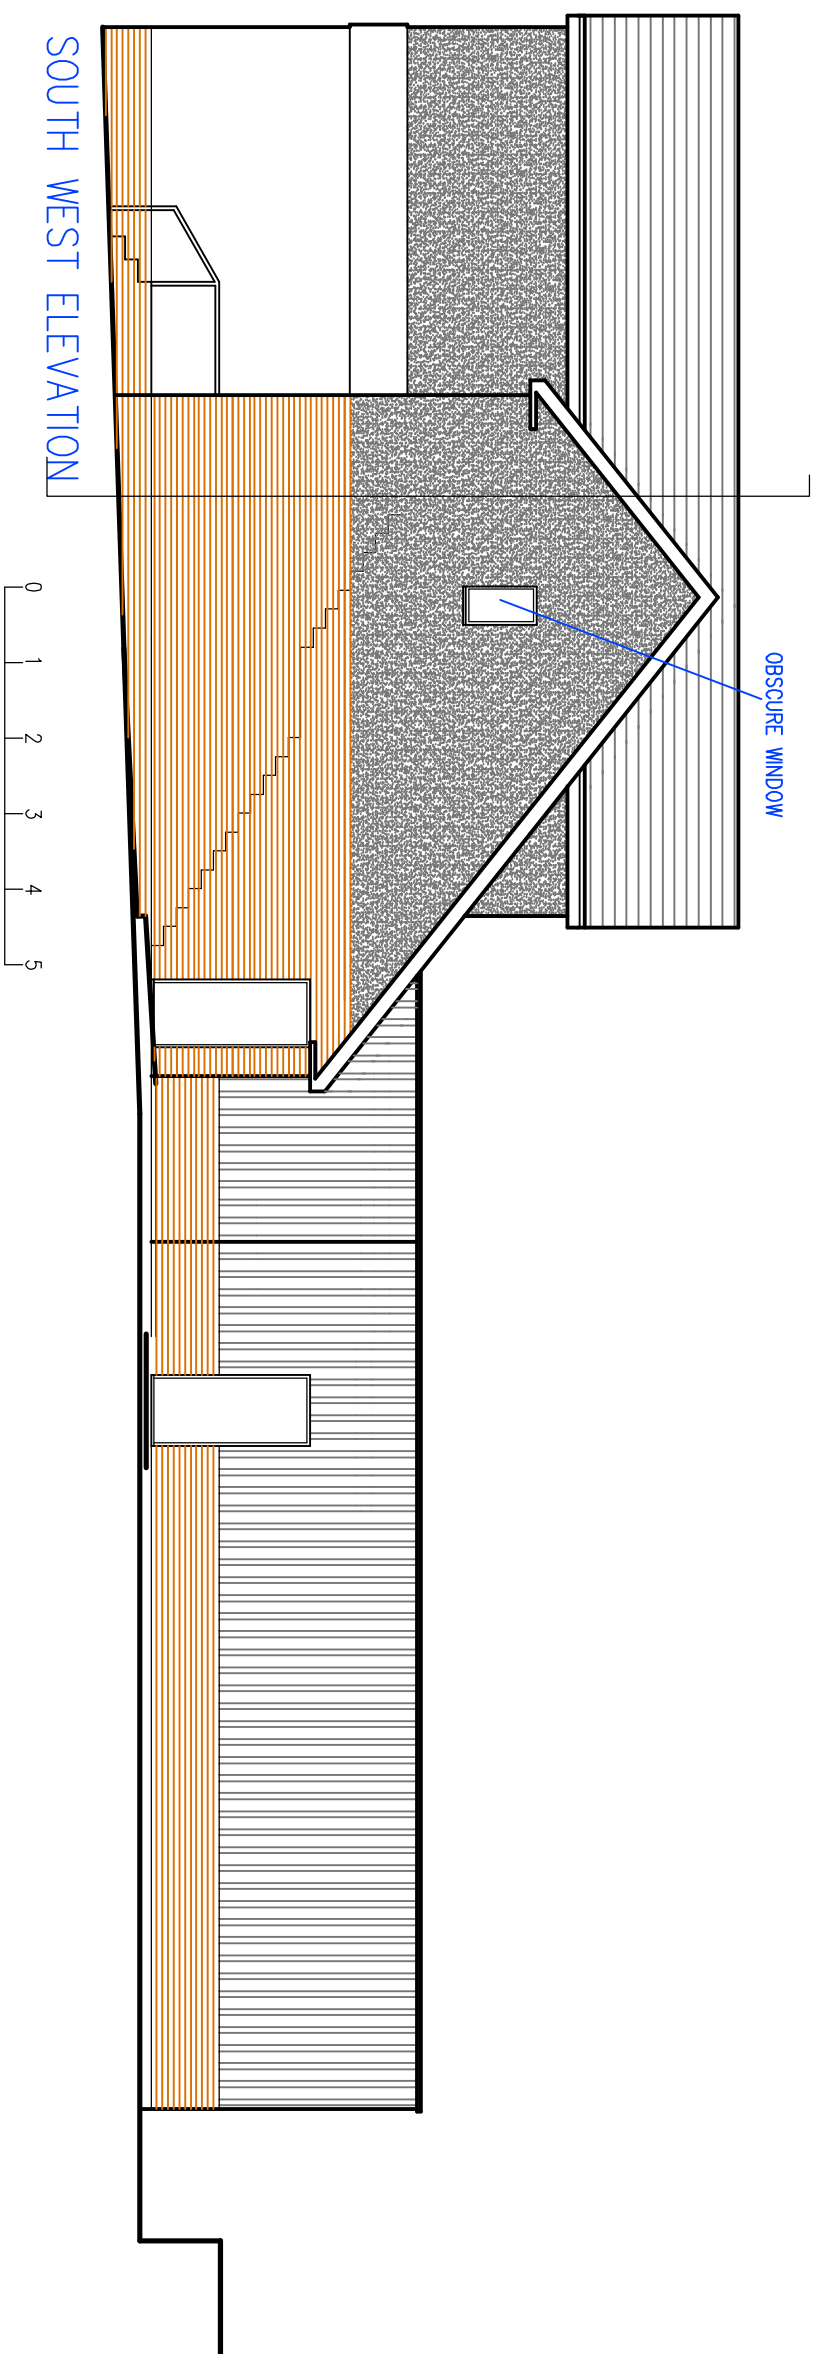
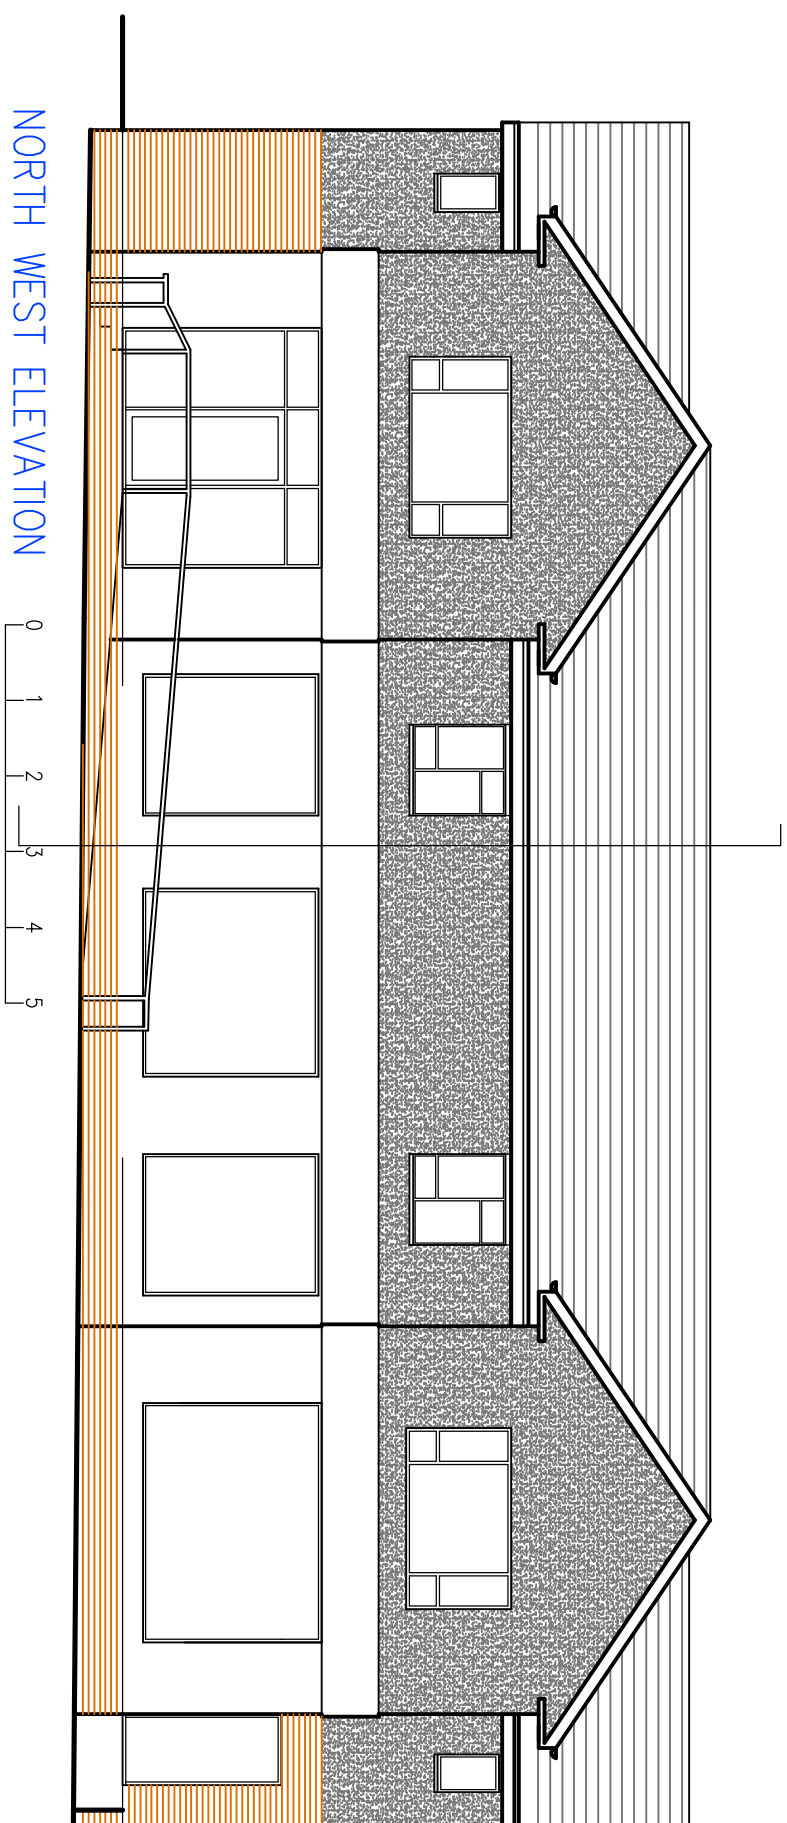
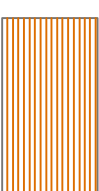
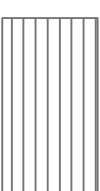


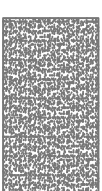

C	18/05/26	DETAILS AMENDED
B	13/02/26	DETAILS AMENDED
A	10/02/26	DETAILS AMENDED
Rev	Date	Detail

C	18/05/26	DETAILS AMENDED
B	13/02/26	DETAILS AMENDED
A	10/02/26	DETAILS AMENDED
Rev	Date	Detail

C	18/05/26	DETAILS AMENDED
B	13/02/26	DETAILS AMENDED
A	10/02/26	DETAILS AMENDED
Rev	Date	Detail

C	18/05/26	DETAILS AMENDED
B	13/02/26	DETAILS AMENDED
A	10/02/26	DETAILS AMENDED
Rev	Date	Detail

 INTERIOR DESIGN ARCHITECTURE PROJECT MANAGEMENT 8 Sutcliffe Road, Wethering, Pateborough Tel: 07588 441751 info@id.co.uk www.id.co.uk	Client: KESHO LTD Job Title: THE WOOLCOMBER HINKLEY LE10 2PH	Scale: 1-100 @ A3 Date: 29/01/26
Drawing Title PROPOSED ELEVATIONS	Drawing No. 6658M02-1	Revision C

ALL DRAWINGS ARE THE COPYRIGHT OF I.D.DESIGN

8 Sulcliffe Road, Wittering, Peterborough
Tel: 07588 441751 info@i-lid.co.uk

www.i-lid.co.uk

www.i-lid.co.uk

Client: KESHCOT LTD

Job Title:

THE WOOLCOOMBER
HINKLEY

LE10 2PH

Scale: 1-100 @ A3

Date: 29/01/26

Drawing Task

PROPOSED ELEVATIONS

Drawing No.

665SK02-1
Revision C

ALL DRAWINGS ARE THE COPYRIGHT OF ILID DESIGN