



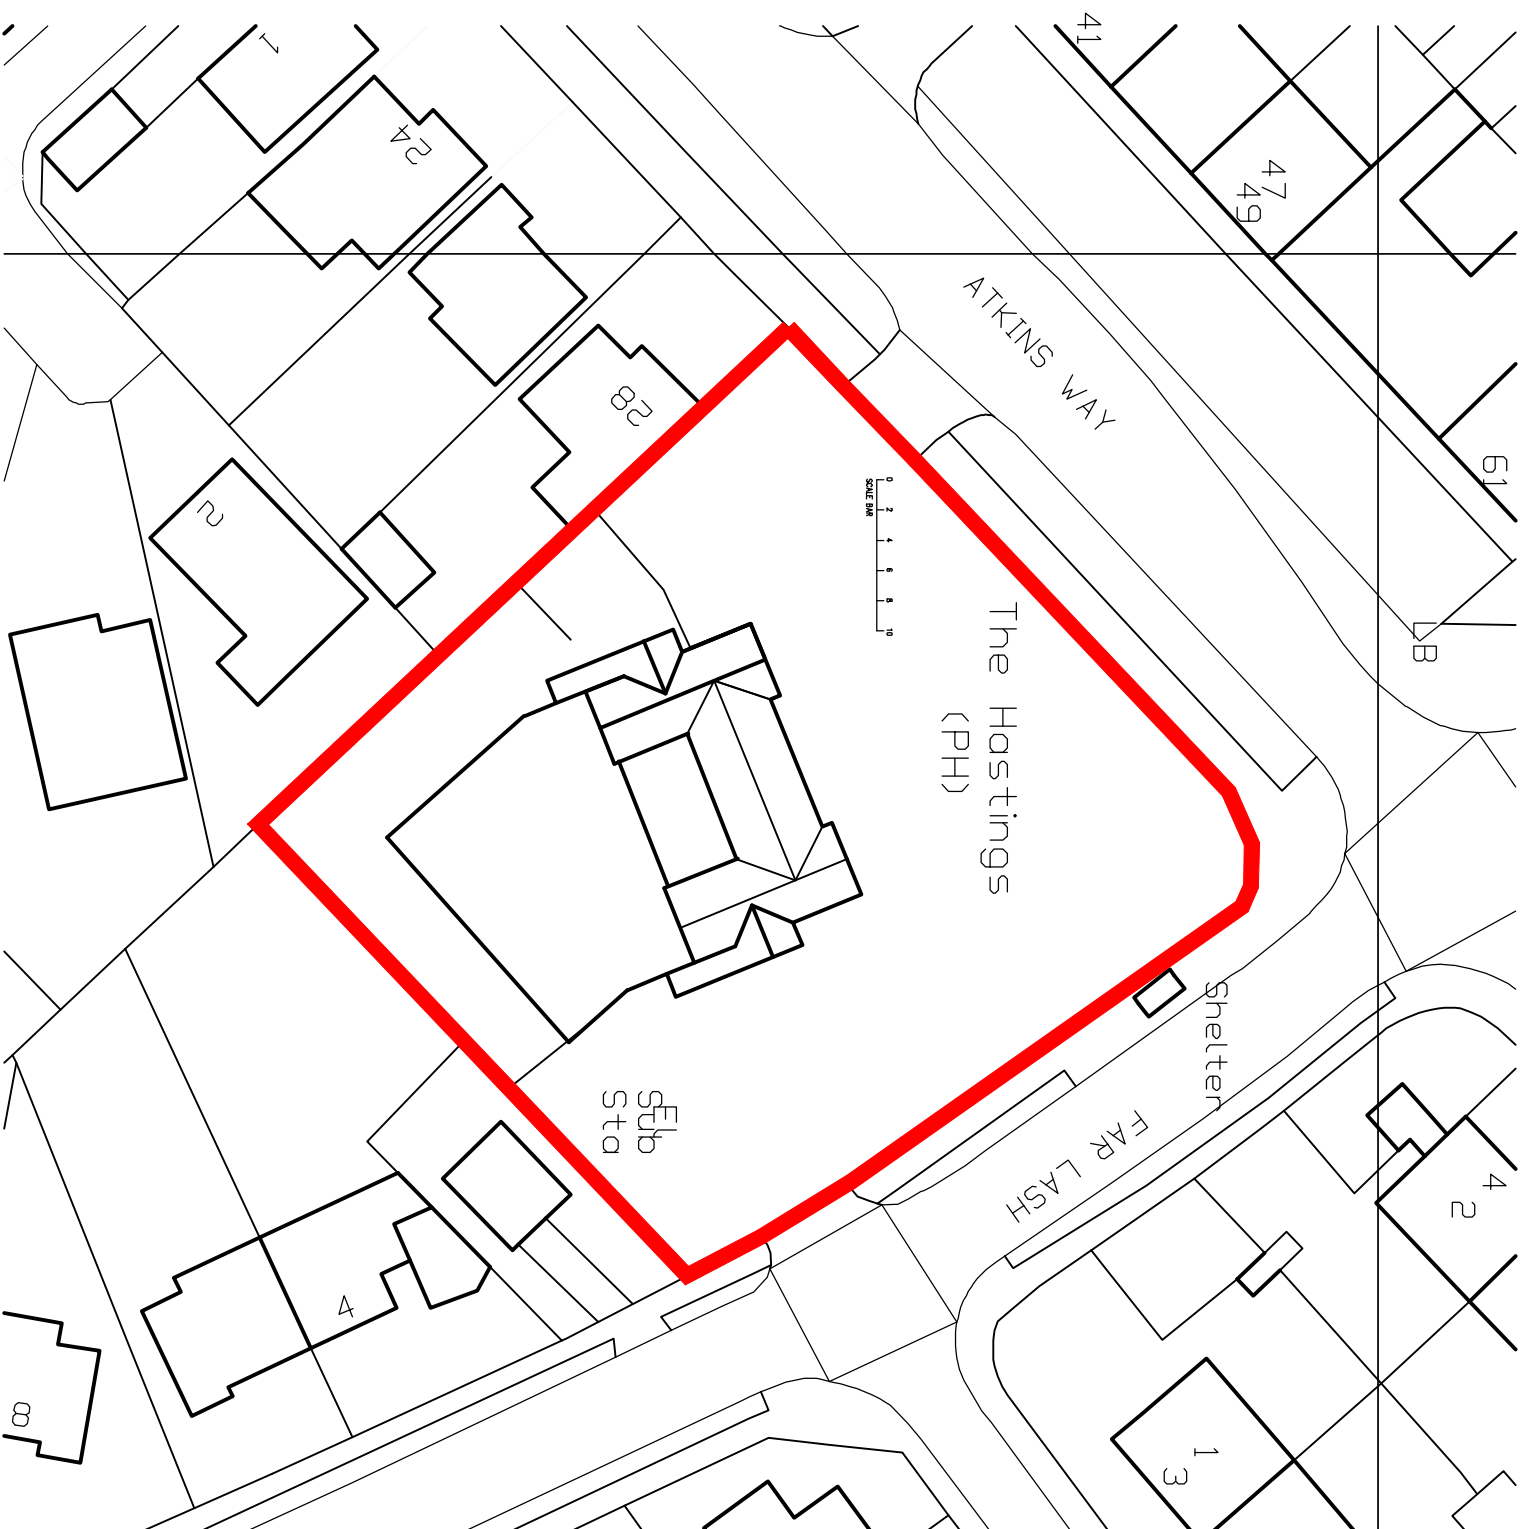

Crown Copyright and database rights 2025. OS AC0000814278 National Map Centre. Purchased 30/09/2025 1 year licence.

A	18/05/26	DETAILS AMENDED
Rev	Date	Detail

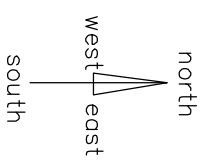

HID
DESIGN LTD

INTERIOR DESIGN | ARCHITECTURE | PROJECT MANAGEMENT

8 Sutcliffe Road, Wethering, Peterborough
Tel: 07588 441751 info@hid.co.uk
www.hid.co.uk

Client: **KESICO LTD**

Job Title:

THE WOOLCOOMBER
HINKLEY

LE10 2PH

Scale: 1-500 @ A3

Date: 18/02/26

Drawing Title
PROPOSED BLOCK PLAN

Drawing No. 665SK01-7
Revision A

ALL DRAWINGS ARE THE COPYRIGHT OF ILID DESIGN