
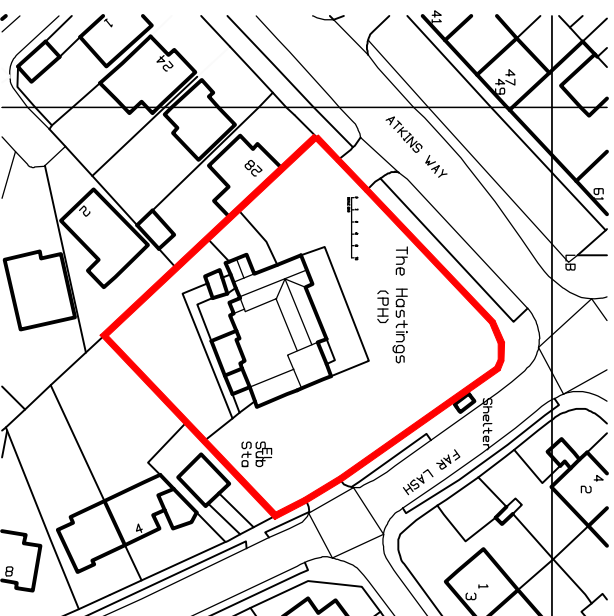


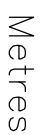

Crown Copyright and database rights 2025. OS AC0000814278 National Map Centre. Purchased 30/09/2025 1 year licence.

Rev

	Date	Datall
-		
-		
-		
-		
-		
-		

DESIGN LTD

INTERIOR DESIGN | ARCHITECTURE | PROJECT MANAGEMENT

8 Sutcliffe Road, Withering, Peterborough
Tel: 07568 441751 info@jhd.co.uk
[www.jhd.co.uk](#)

Client: KESHCO LTD

Job Title:
THE WOOLCOMBER HINKLEY

LE10 2PH

Scale: 1:1250 @ A3 Date: 18/02/26

Drawing Title
LONDON PLAN

Drawing No.: 666SKO1-5 Revision -

ALL DRAWINGS ARE THE COPYRIGHT OF JHD DESIGN