


GROUND FLOOR 462M2 GIFA

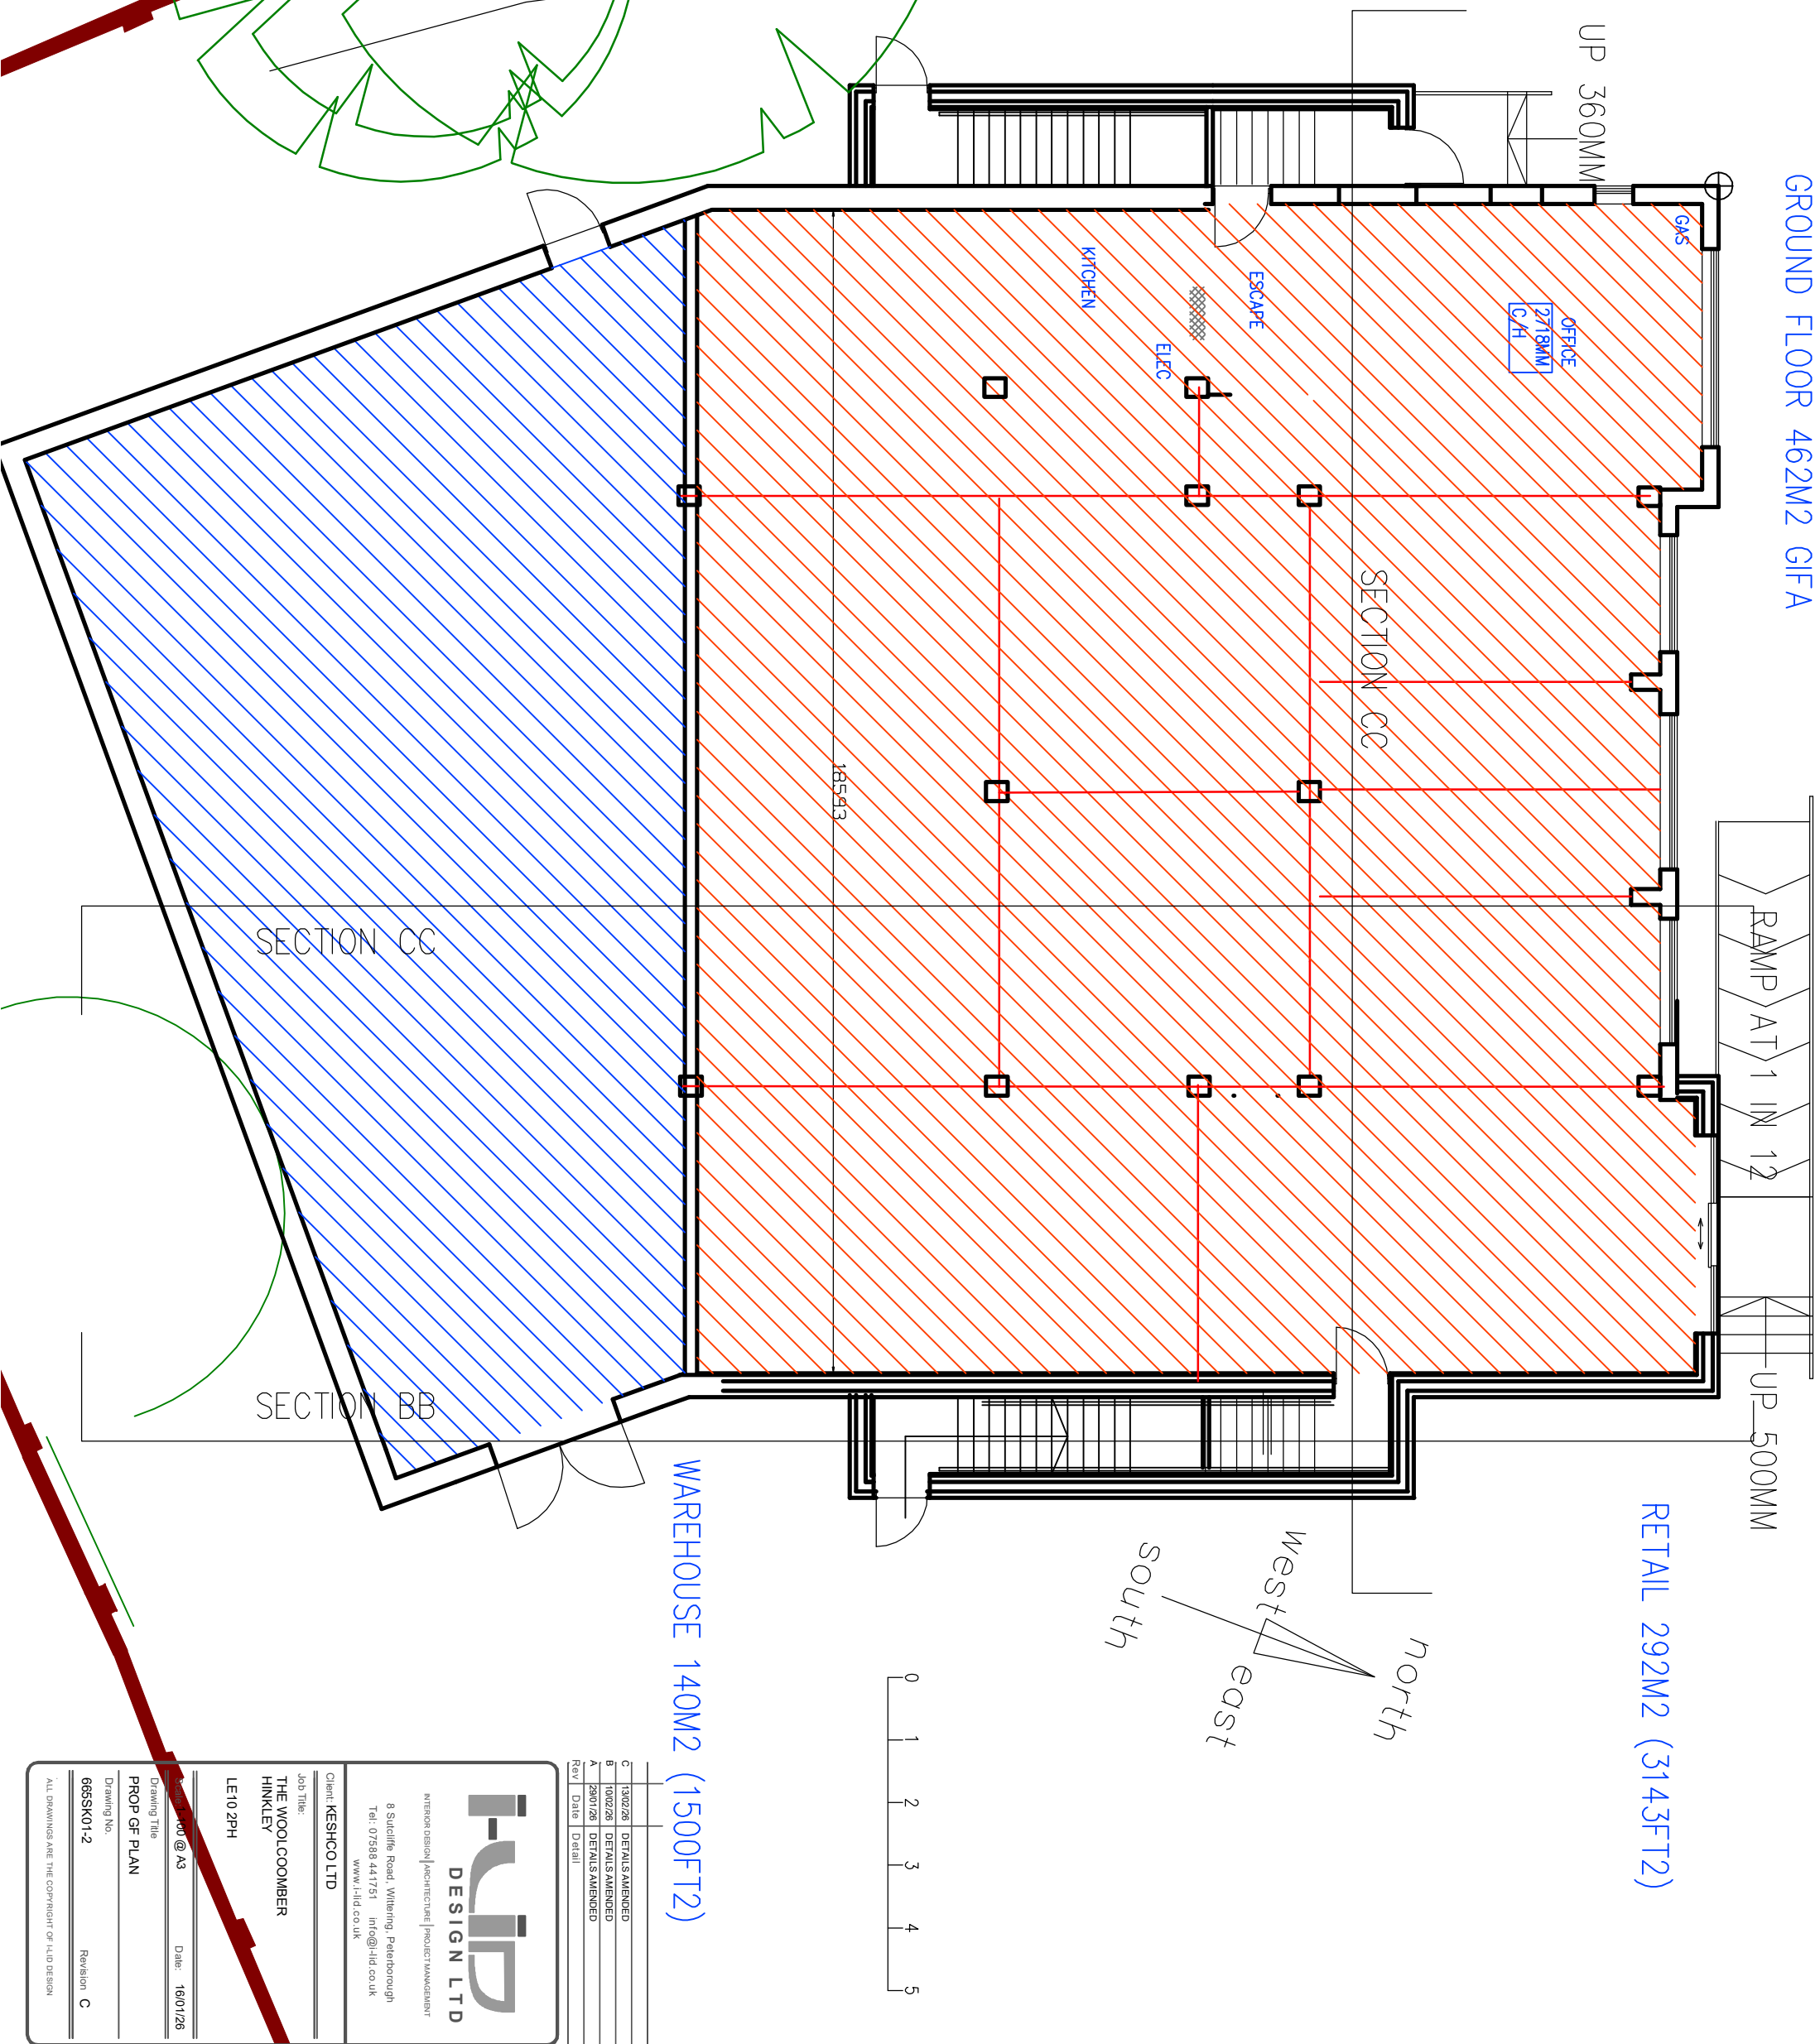

C	13/02/26	DETAILS AMENDED
B	10/02/26	DETAILS AMENDED
A	29/01/26	DETAILS AMENDED
Rev	Date	Detail



DESIGN LTD

INTERIOR DESIGN | ARCHITECTURE | PROJECT MANAGEMENT

8 Sutcliffe Road, Wethering, Peterborough
Tel: 07588 441751 info@hlt.co.uk
www.hlt.co.uk

Client: KESHCOT LTD

Job Title:

THE WOOLCOMBER
HINKLEY

-E10 2PH

Scale: 1-100 @ A3

Date: 16/01/26

Drawing Title

PROJECT PLAN

Drawing No.

ALL DRAWINGS ARE THE COPYRIGHT OF ILID DESIGN