


Wykin Village Community Project gate dimensions

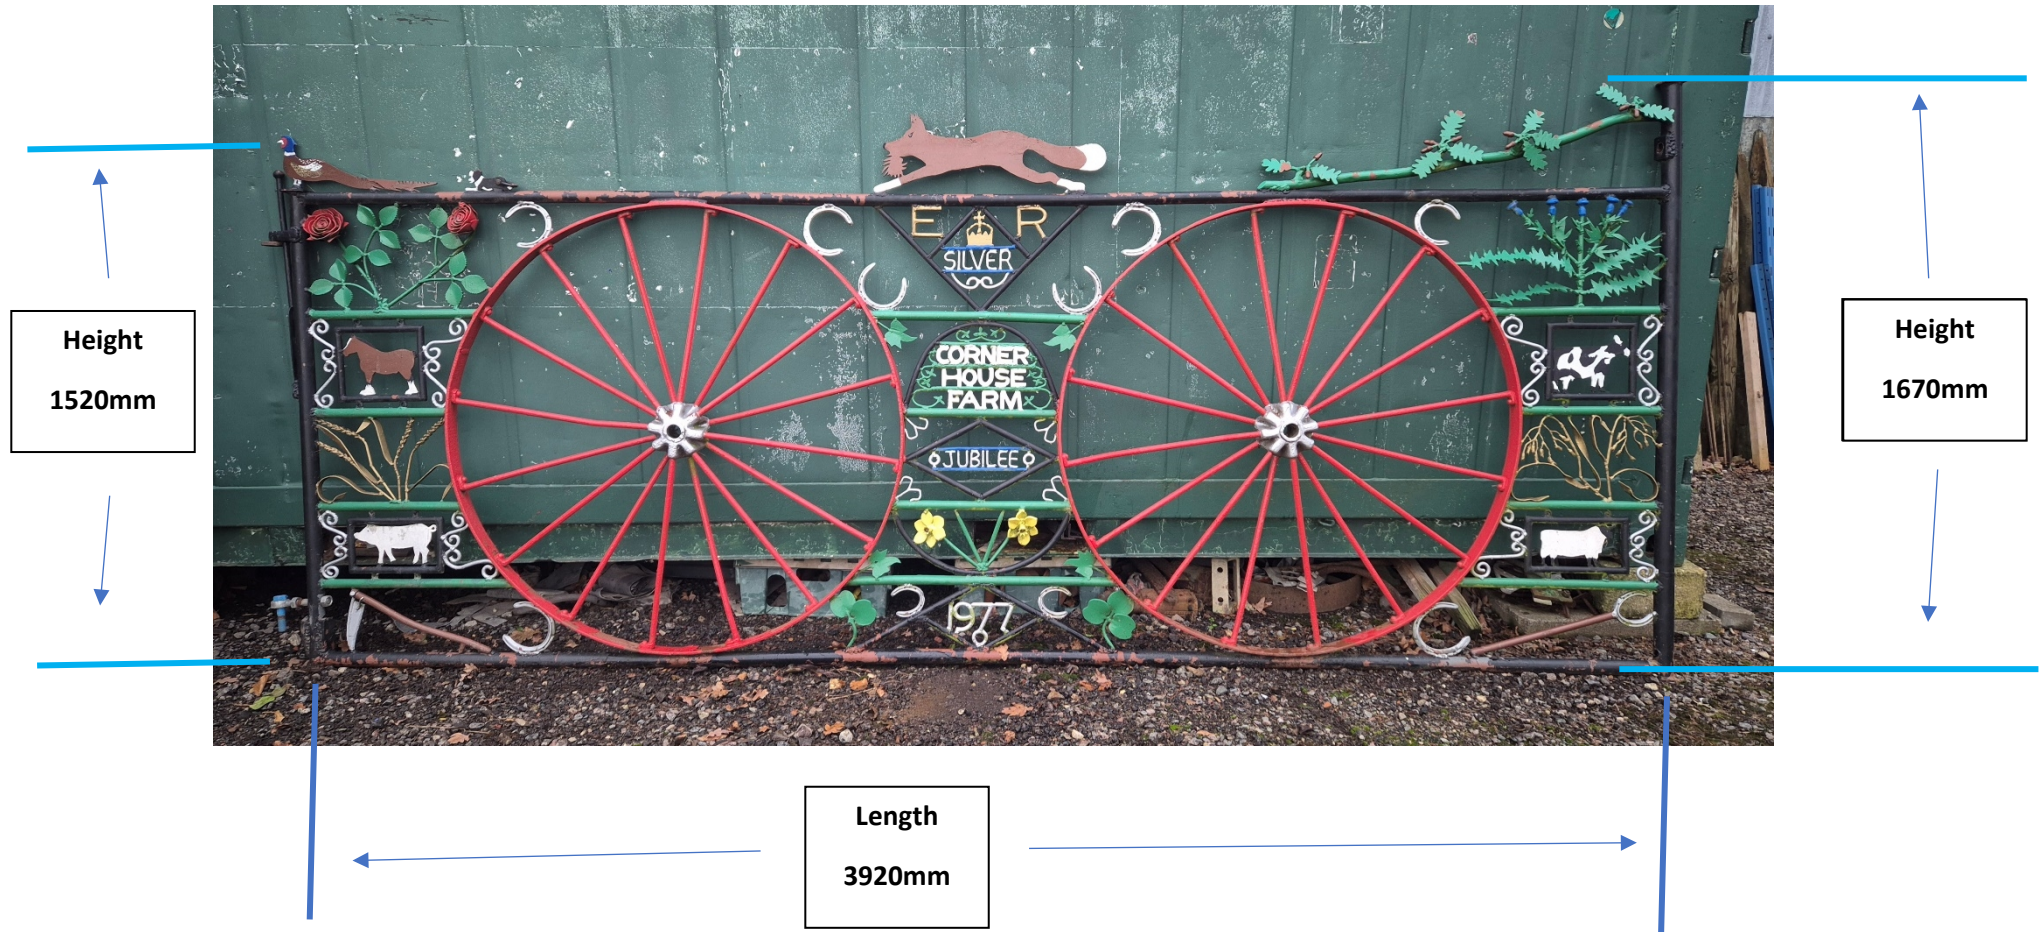

Gate measurements shown above. The gate will be permanently secured to 2 x 100mm diameter round galvanised steel posts. The posts will sit approx. 100mm above each side of the gate and will be concreted into the ground approx..1m deep x 600mm. The posts will sit on a 600mm² x 200mm concrete pad and concreted in place at a strength of 40N/mm² (C35/45).