



Existing Front Elevation 1:50

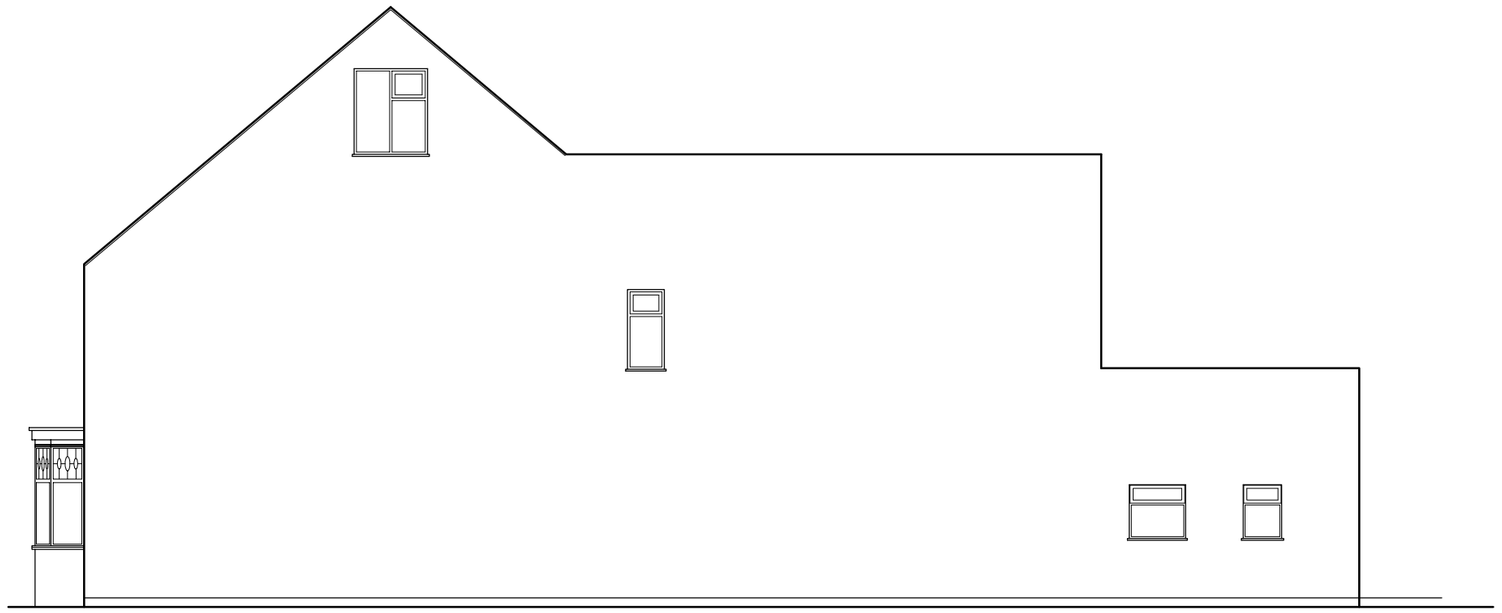


Existing Side Elevation 1:100

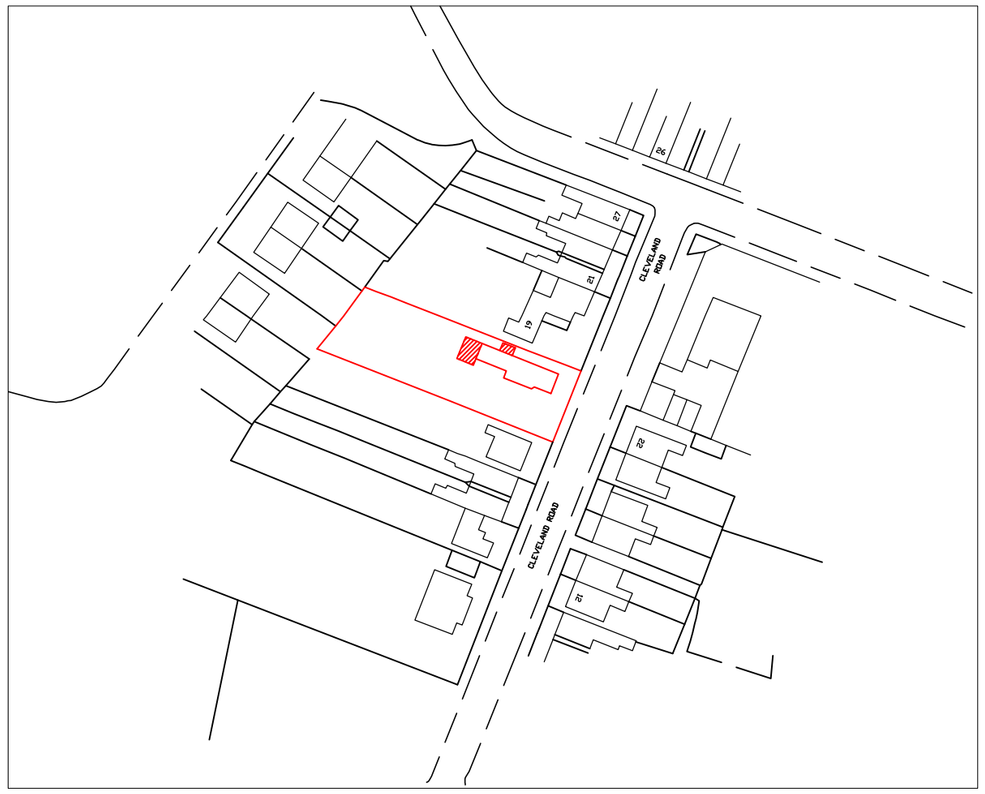


Site Plan 1:1250



Proposed Front Elevation 1:50

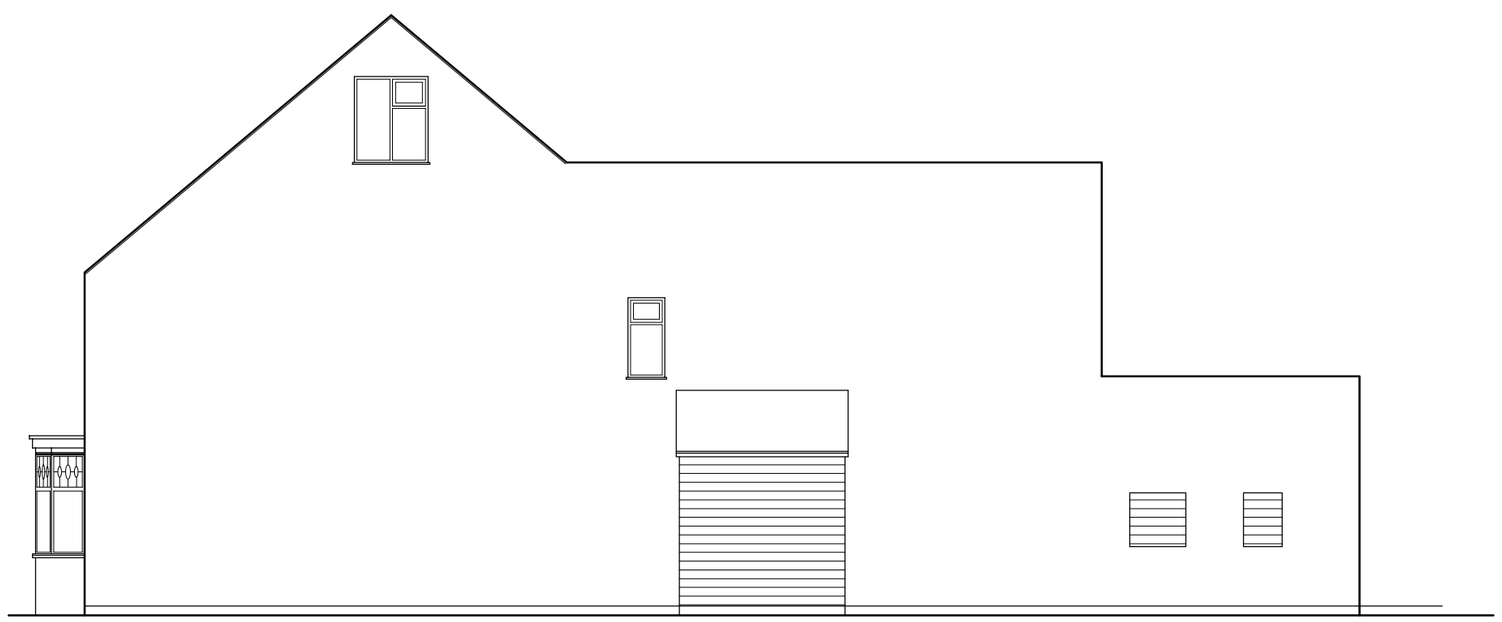

Proposed Side Elevation 1:100

Notes:

No deviation may be made from the details shown on this drawing without prior written permission of the architects. Any discrepancy found between this drawing and any other document should be referred immediately to the architects. IF IN DOUBT ASK.

No dimensions to be scaled from this drawing.

This drawing is to be removed from currency immediately a revised version is issued.

All rights described in chapter IV of copyright, design and Patents Act 1988 have been generally asserted.

OLIVER MIDDLETON ARCHITECTS
CHARTERED ARCHITECTS AND PLANNING CONSULTANTS

139 QUEENS ROAD, CLARENDON PARK, LEICS, LE2 3FL
TELEPHONE: 0116 220 0321 FACSIMILE: 0116 220 0345

Proposed extensions and alterations to 13 Cleveland Road, Hinckley for Mr & Mrs Roberts

Exisiting and proposed front and side elevations.

| REF | DATE | SCALE(S) | DWG No |
|---|---|---|---|
| AV | 03/09 | 1:50 / 1:100 / 1:1250 @ A2 | 319/006 |