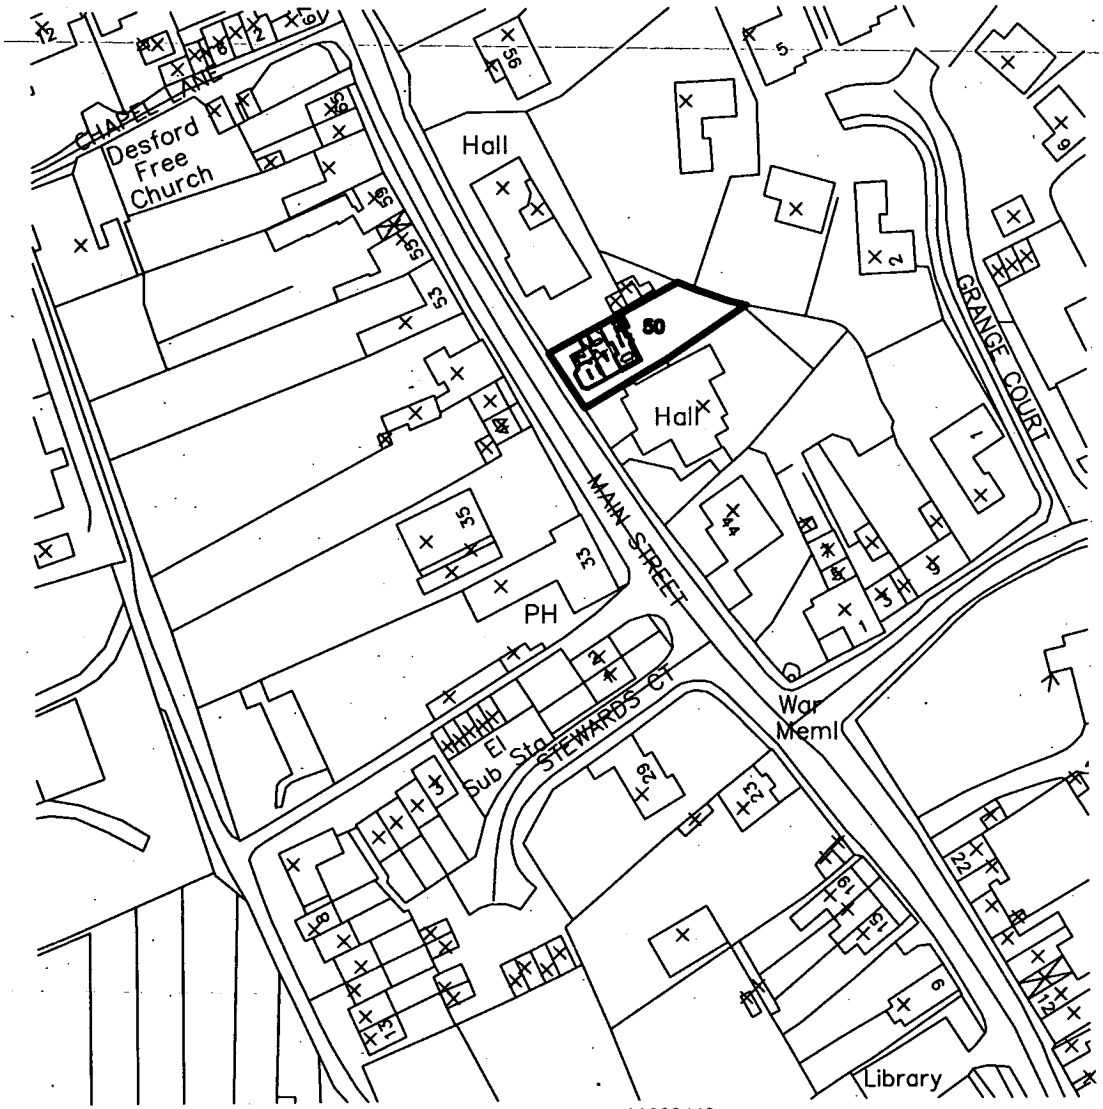

? Crown Copyright 2008. All rights reserved. Licence number 100020449

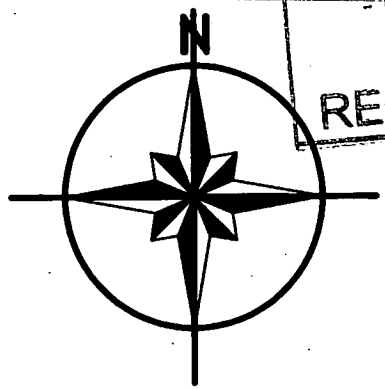

DEVELOPMENT SERVICES
- 5 FEB 2009
RECEIVED

Project	Proposed Extension to 50 Main Street Desford Leicestershire For Mr & Mrs S Kerslake
Title	Site Location Plan
Jonathan Burke	
Drawn	Date 18-09-08
Checked	
Scale 1:1250	Drawing Number 08432/P03