

Existing Front Elevation

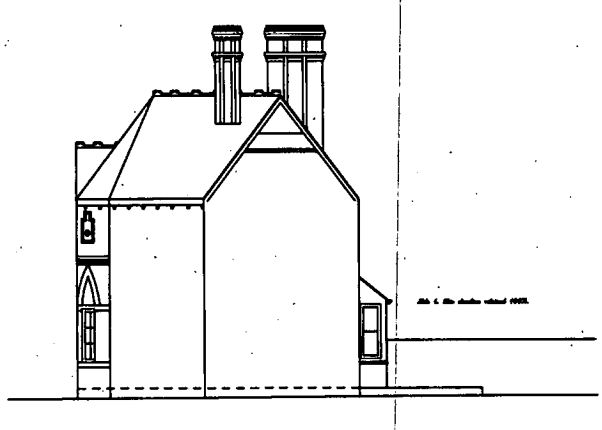

Existing Right Side Elevation

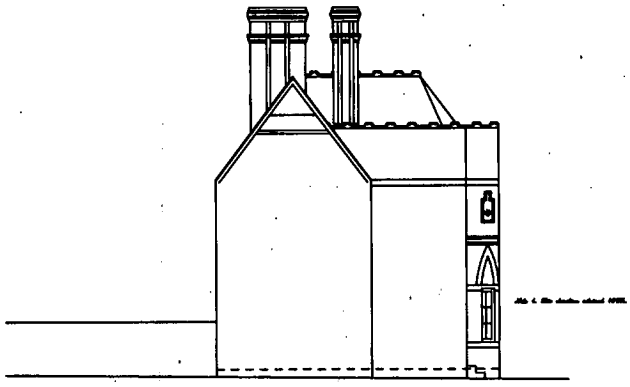

Existing Left Side Elevation



Existing Rear Elevation

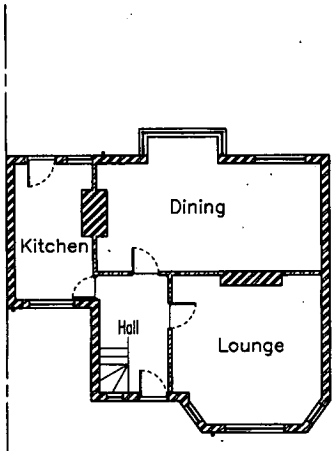

Existing Ground Floor Plan

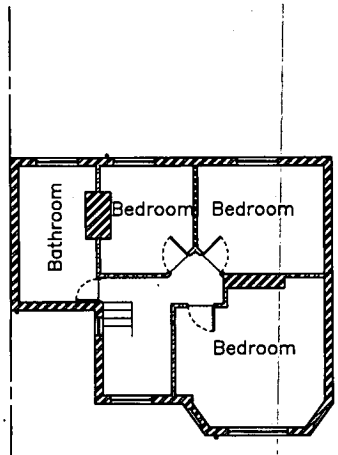

Existing First Floor Plan

Historic Brickwork
Historic material, not brick.
Modern fabric

DEVELOPMENT SERVICES
- 5 FEB 2009
RECEIVED

Project	Proposed Extension to 50 Main Street Desford Leicestershire For Mr & Mrs B Kerslake
Title	Historic Fabric Building Survey

Jonathan Burke
42 Woodland Road
Hinckley
Leicestershire. LE10 1JG
Tel. 01455 638404
jburke.consulting@btinternet.com

Drawn JB	Date 15-08-08
Checked	
Scale 1:100	Drawing Number 08432/LBC1