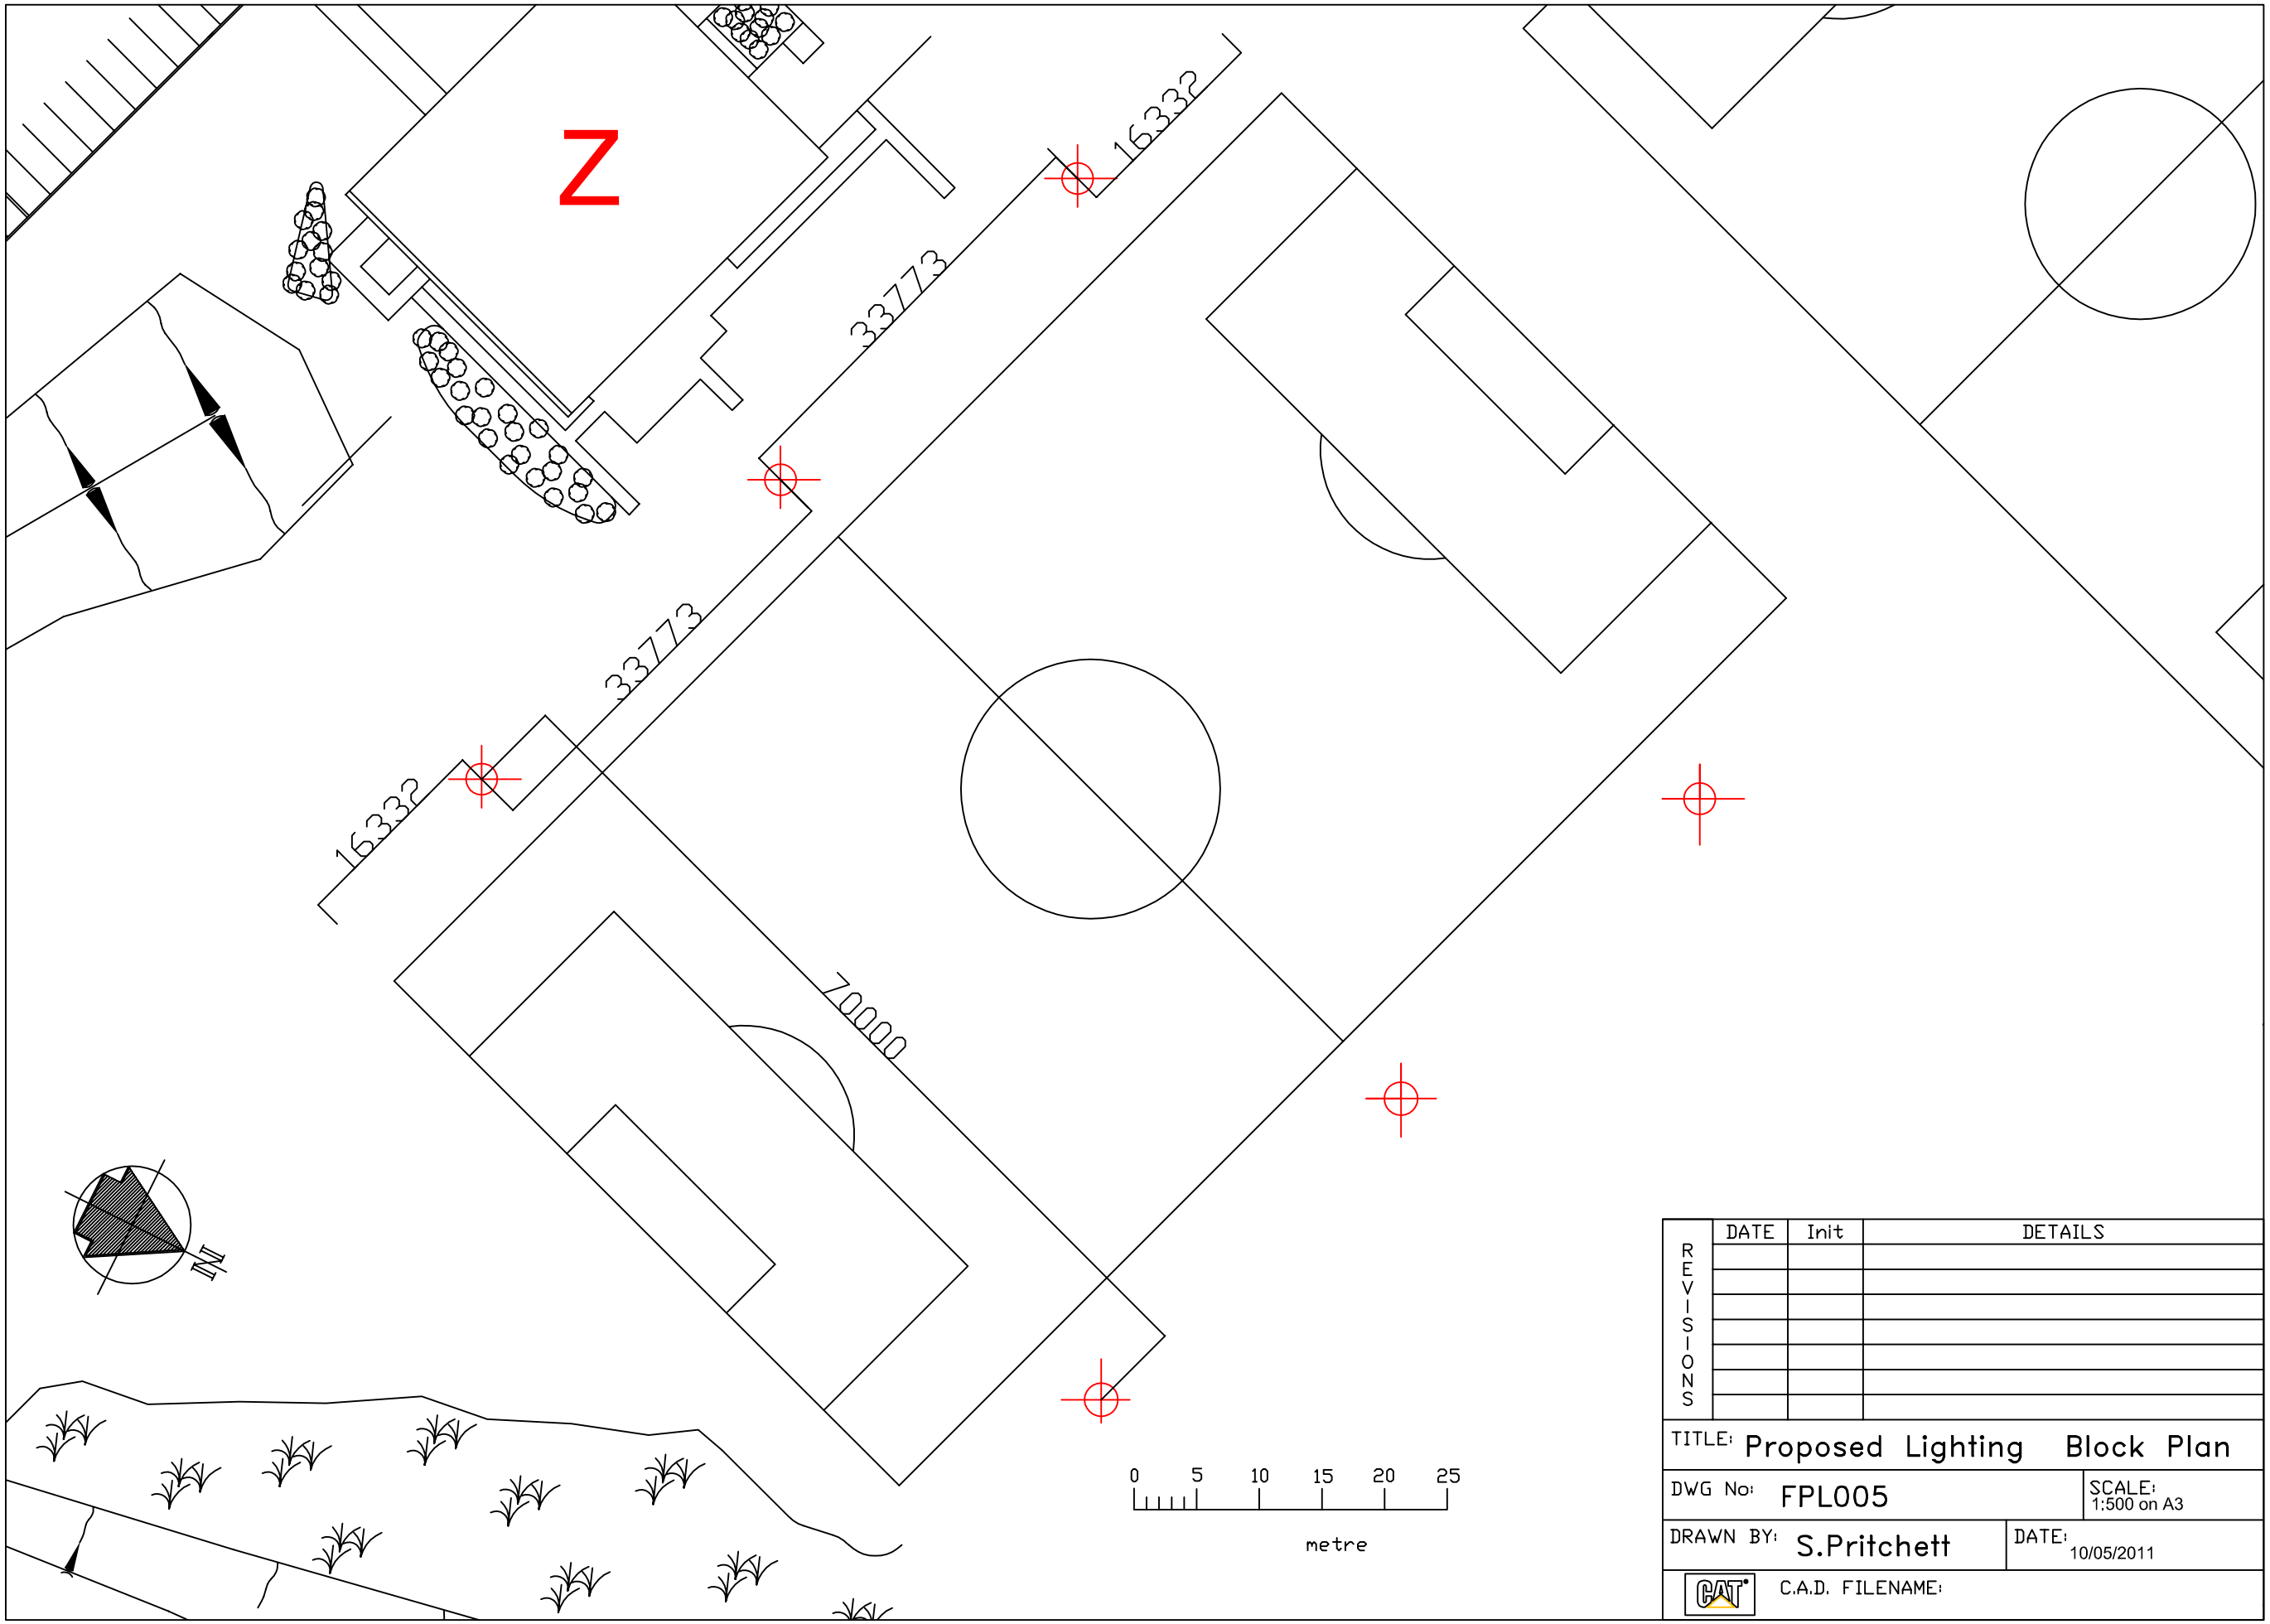


REVISIONS	DATE	Init	DETAILS

TITLE: Proposed Lighting Block Plan

DWG No: FPL005

SCALE: 1:500 on A3

DRAWN BY: S.Pritchett

DATE: 10/05/2011

C.A.D. FILENAME: