

 
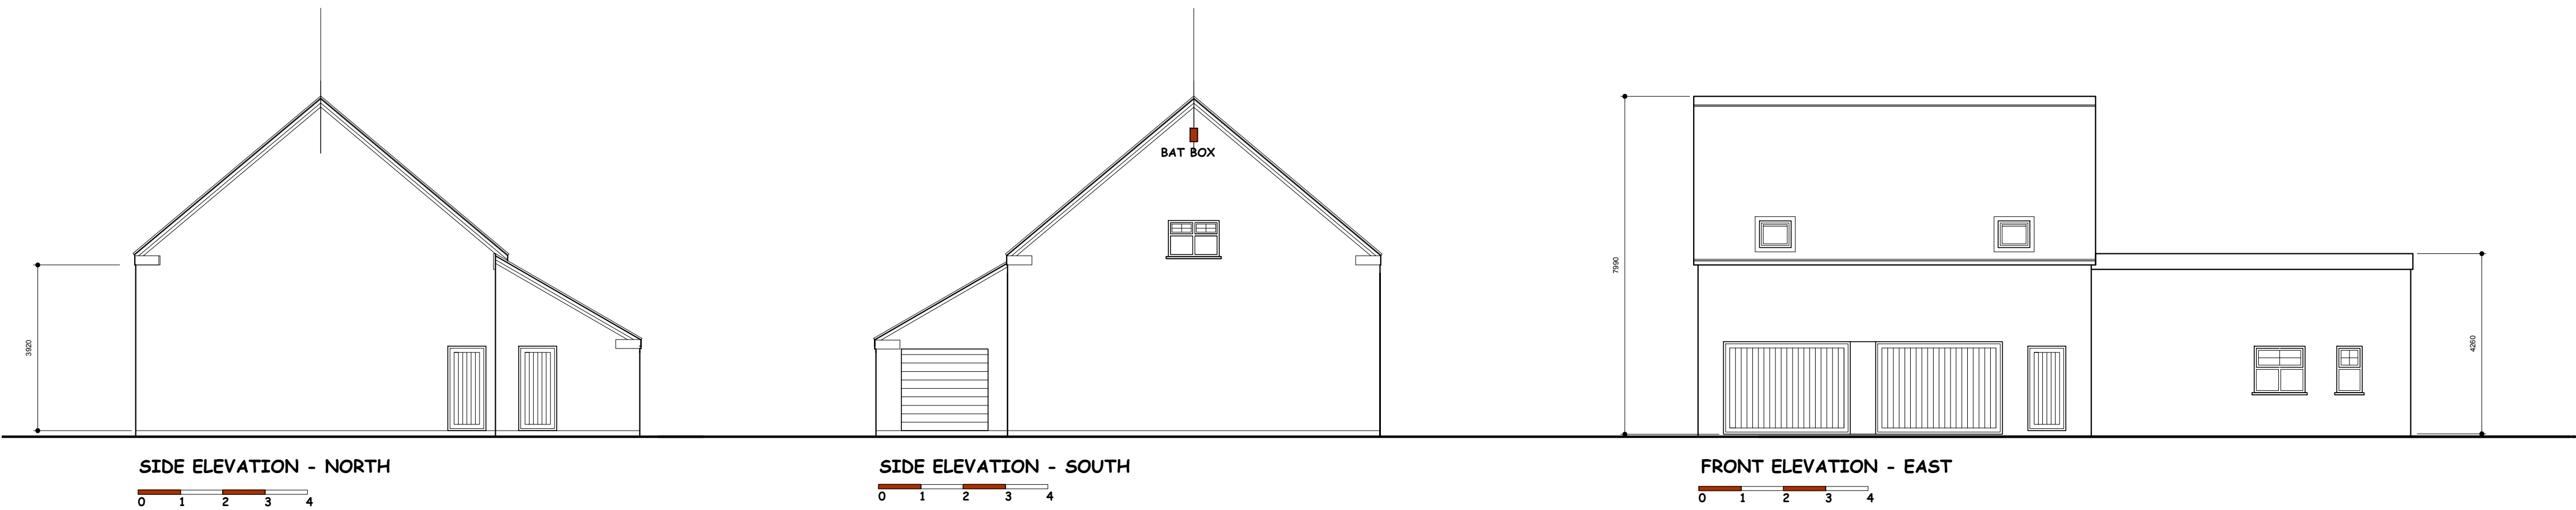


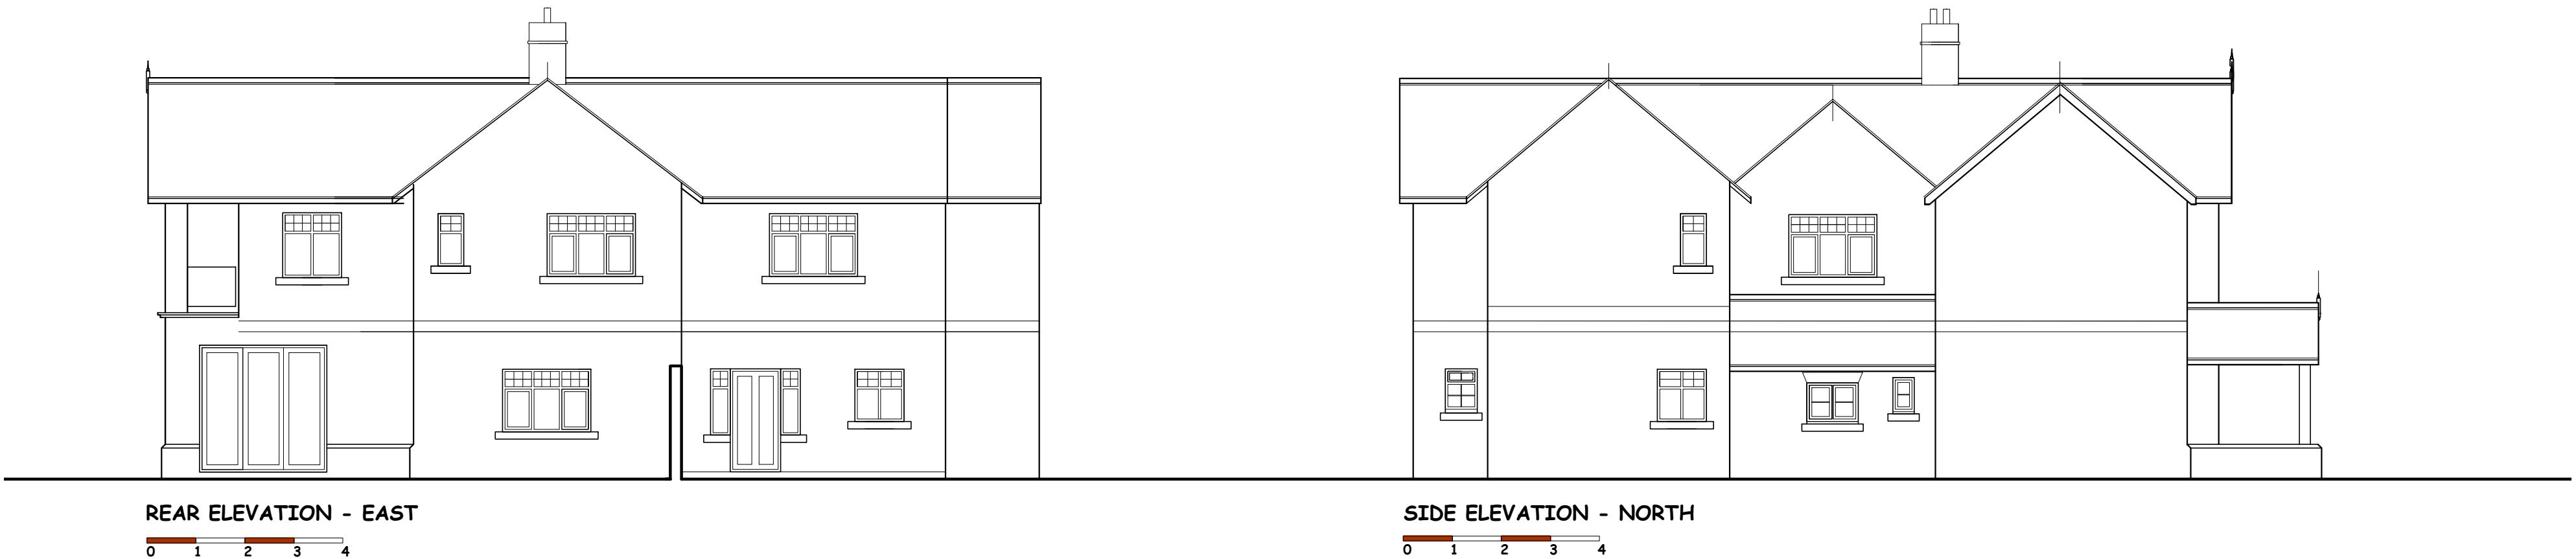

Bat box specification

- Function: Maternity roost, Summer roost
- Exterior dimensions (l x w x h): 26x10x37cm
- Inner dimensions (l x w x h): 21 x 3-1.5 (tapered) x 30 cm
- Colour: Grey
- Material: Wood concrete
- Supplied With: Galvanised Steel Hangar

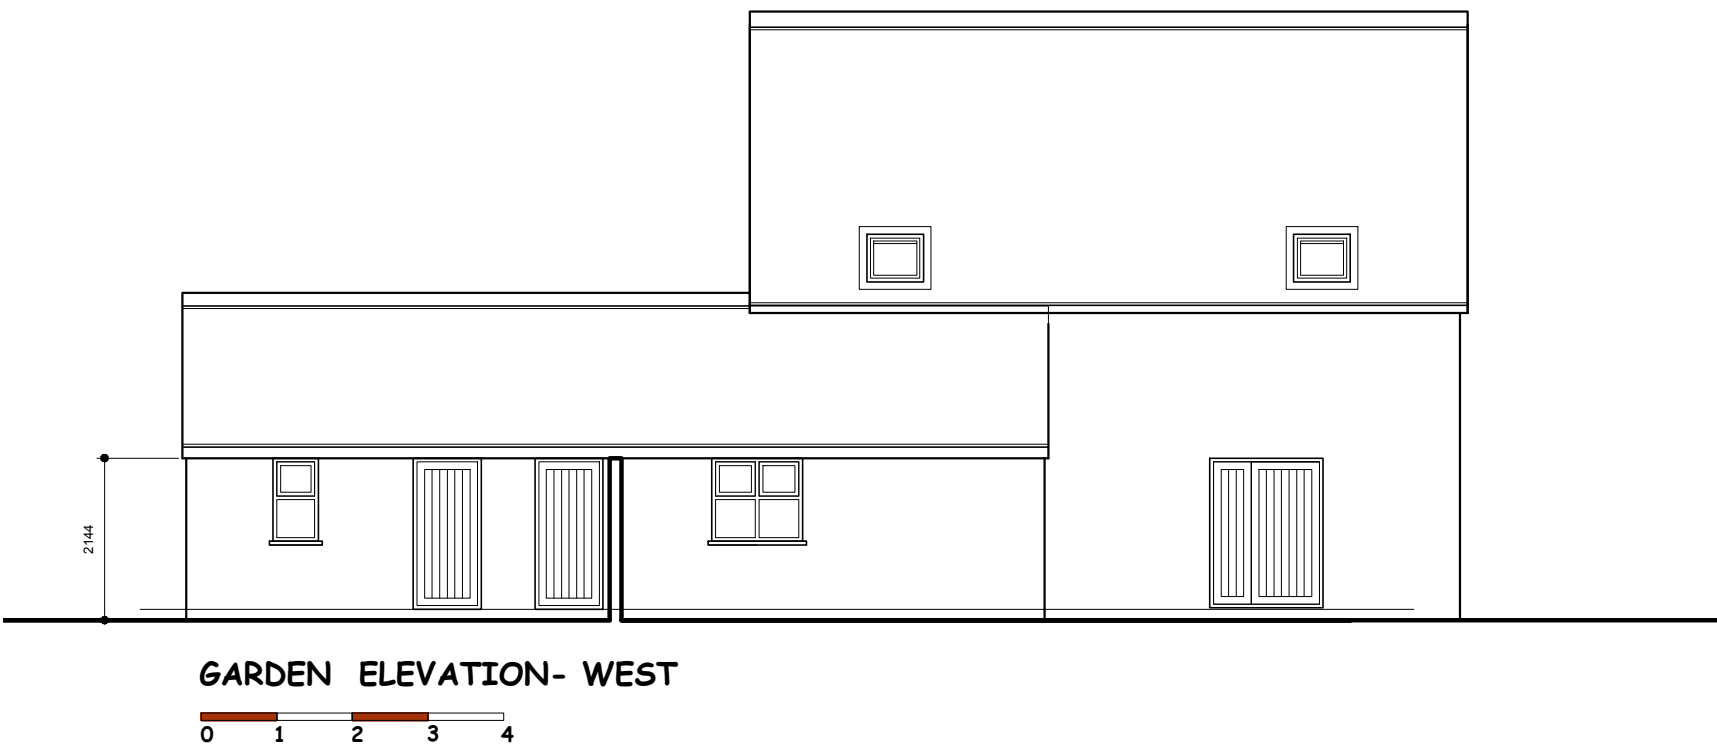

NIGEL DUTTON
49 FALCON ROAD, ANSTEY , LE7 7FY

TEL: 07760 160572
0116 2365663
nigel.dutton88@gmail.com A1

this drawing is the copyright of NIGEL DUTTON
and should not be reproduced without permission.

client

MR J ANDERSON

project

KIRKBY OLD PARKS FARM, NEWBOLD VERDON
LE9 9LN

title

PROPOSED ELEVATIONS

scale	date	drwg. no	rev
1:50	APR 24	ND.20.122.05	C