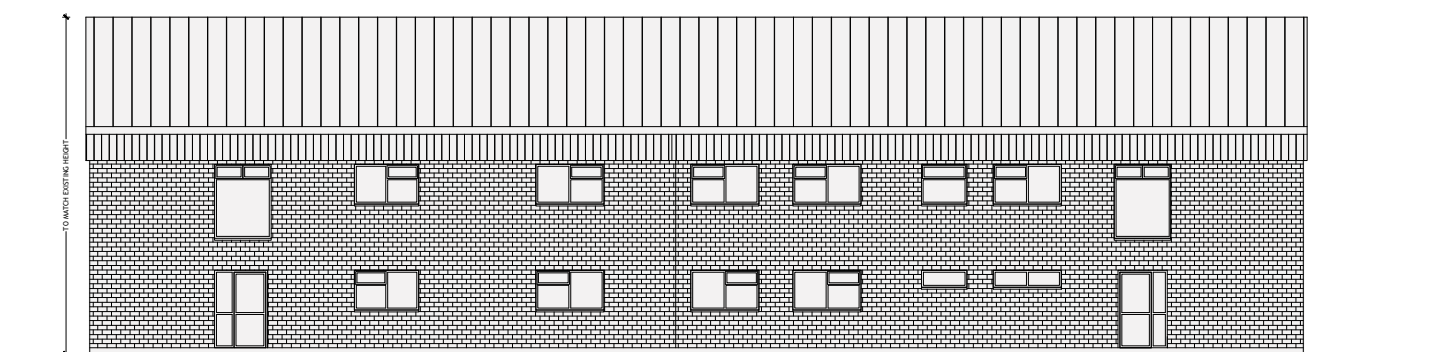
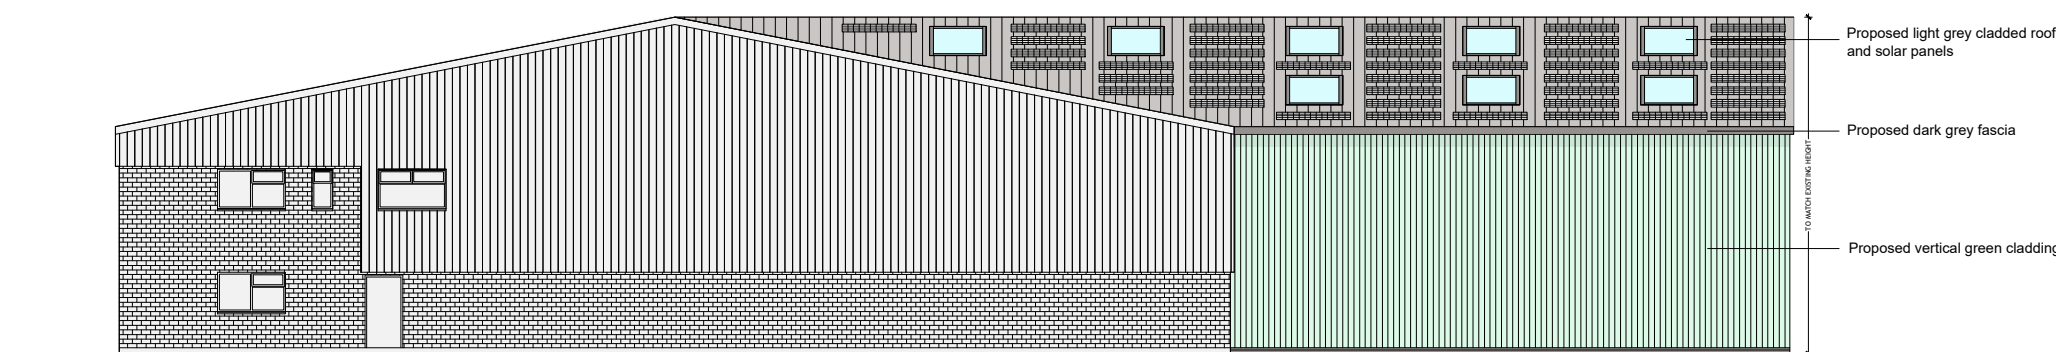
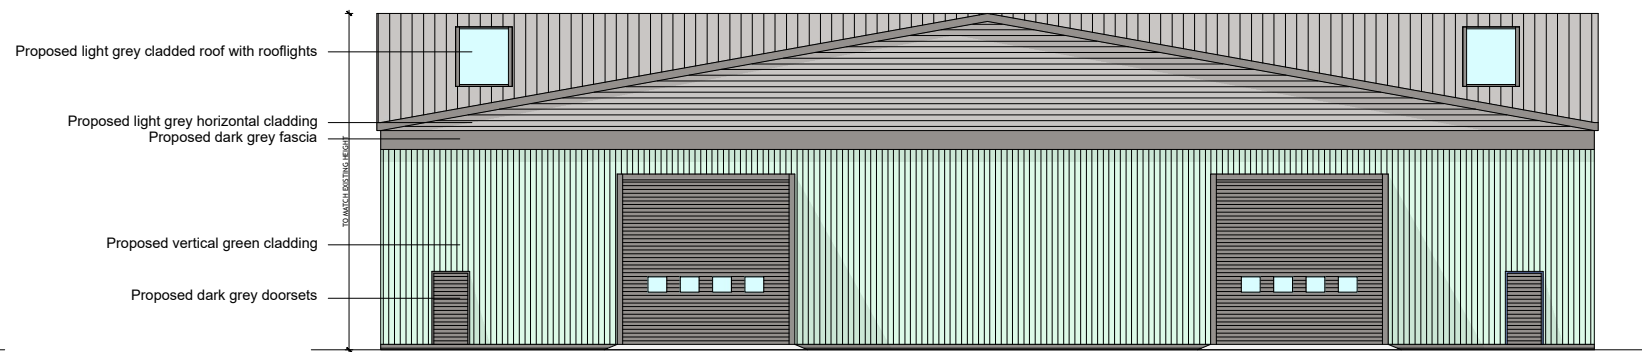
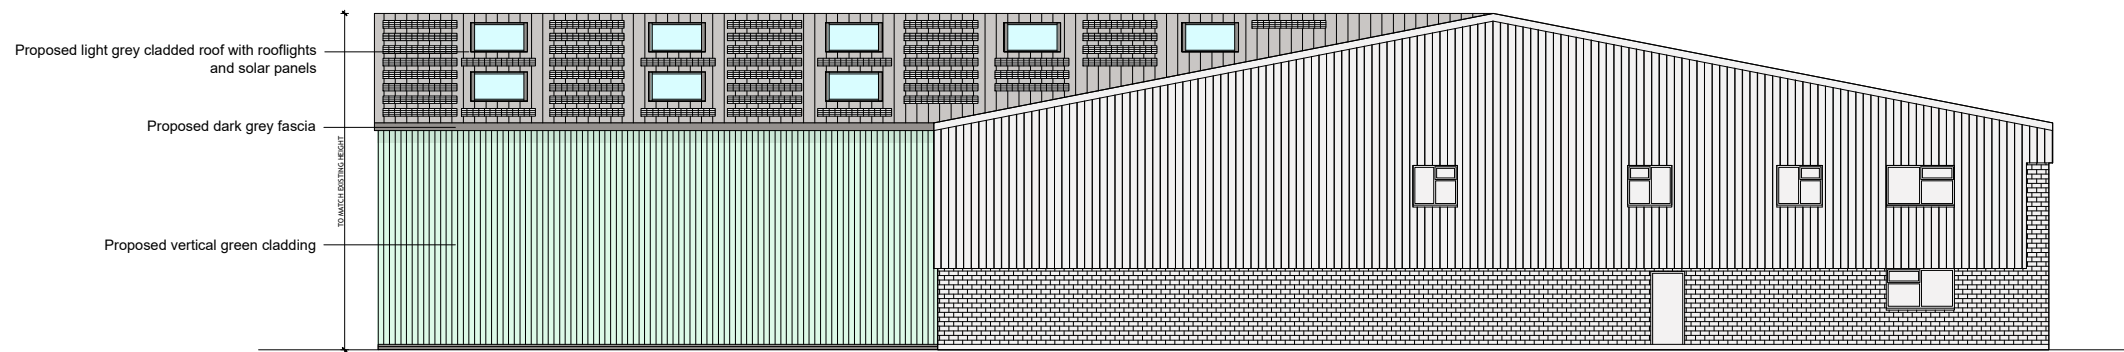
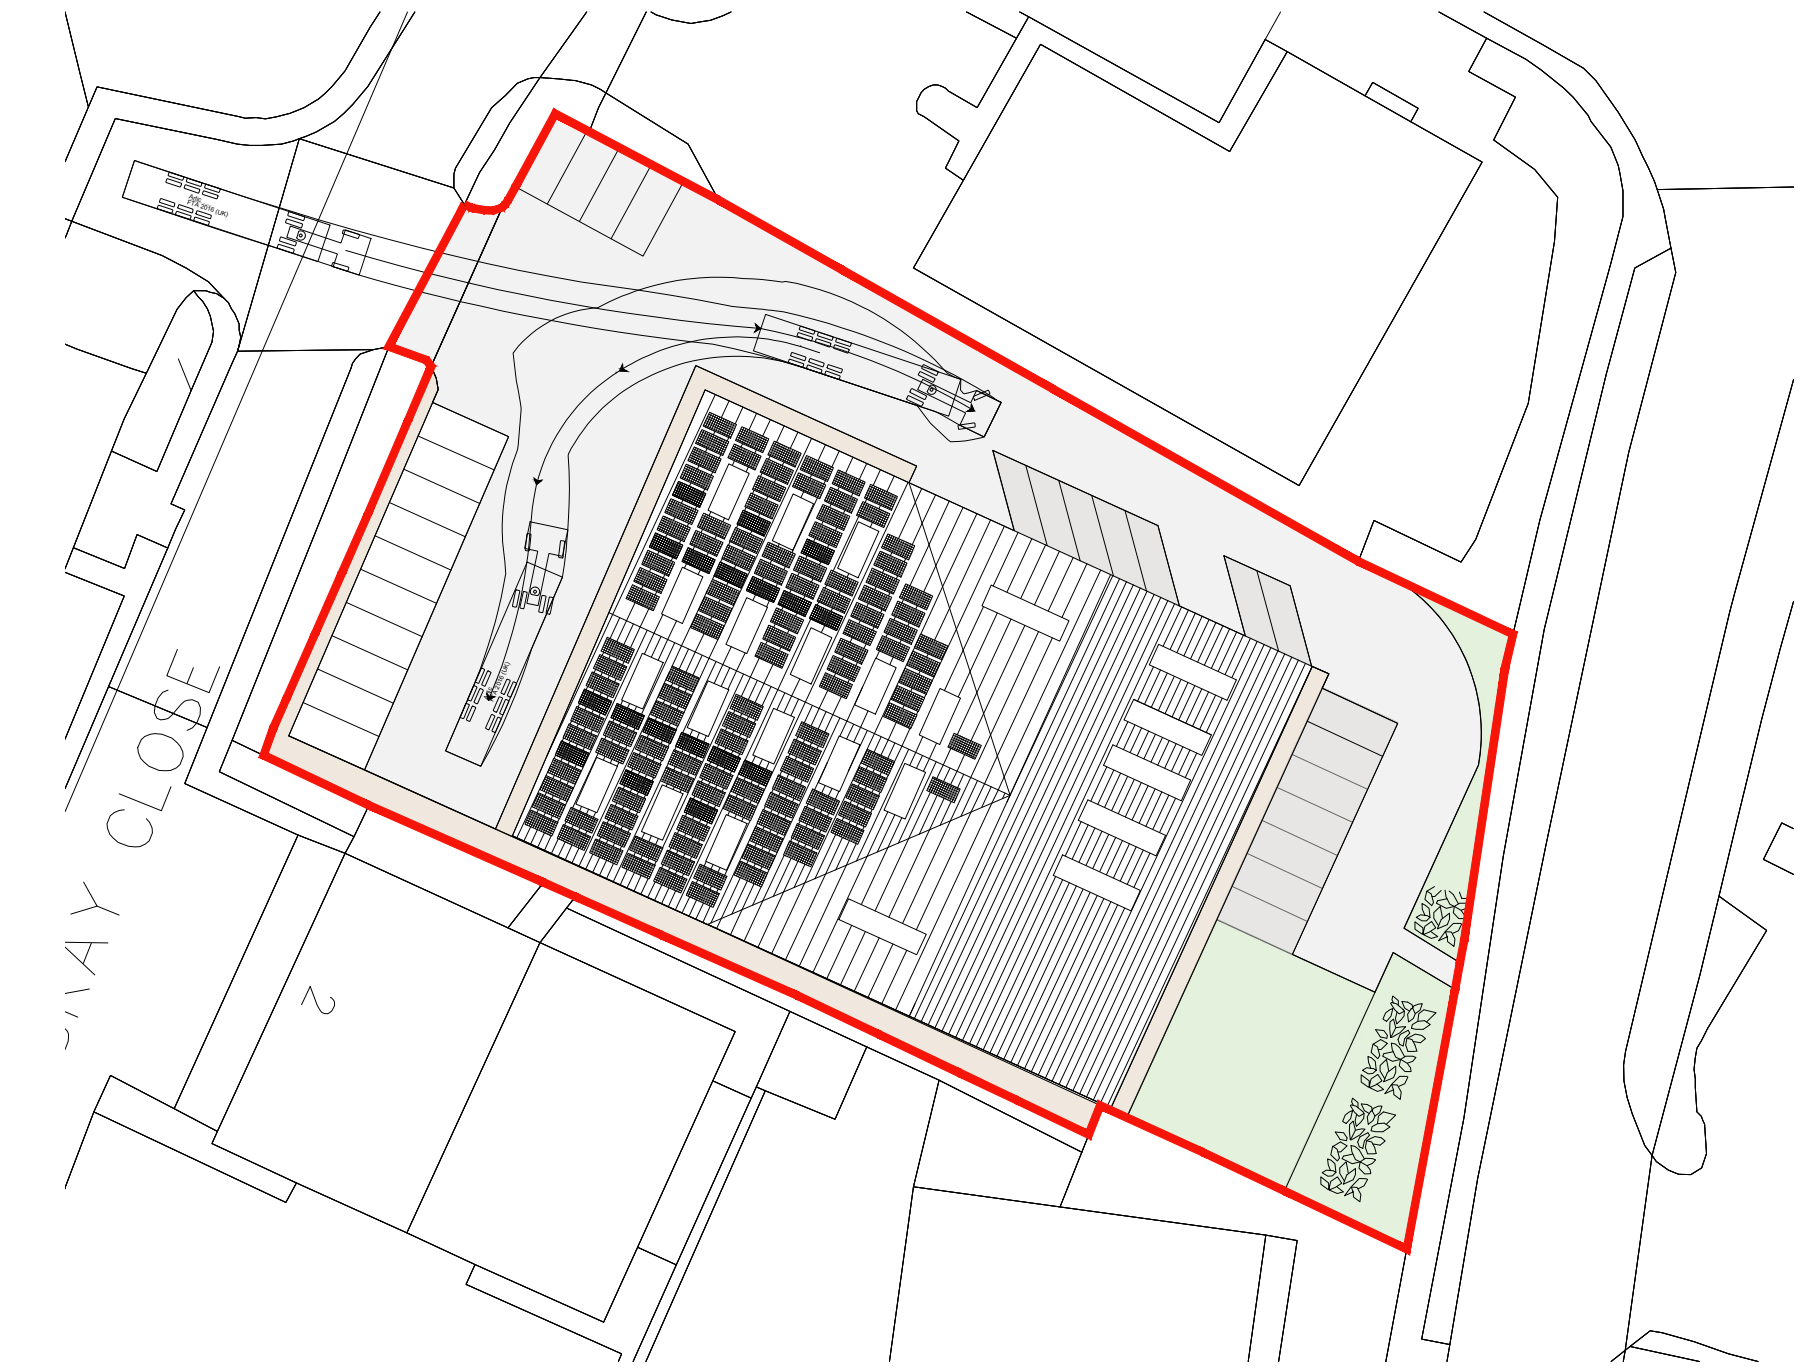
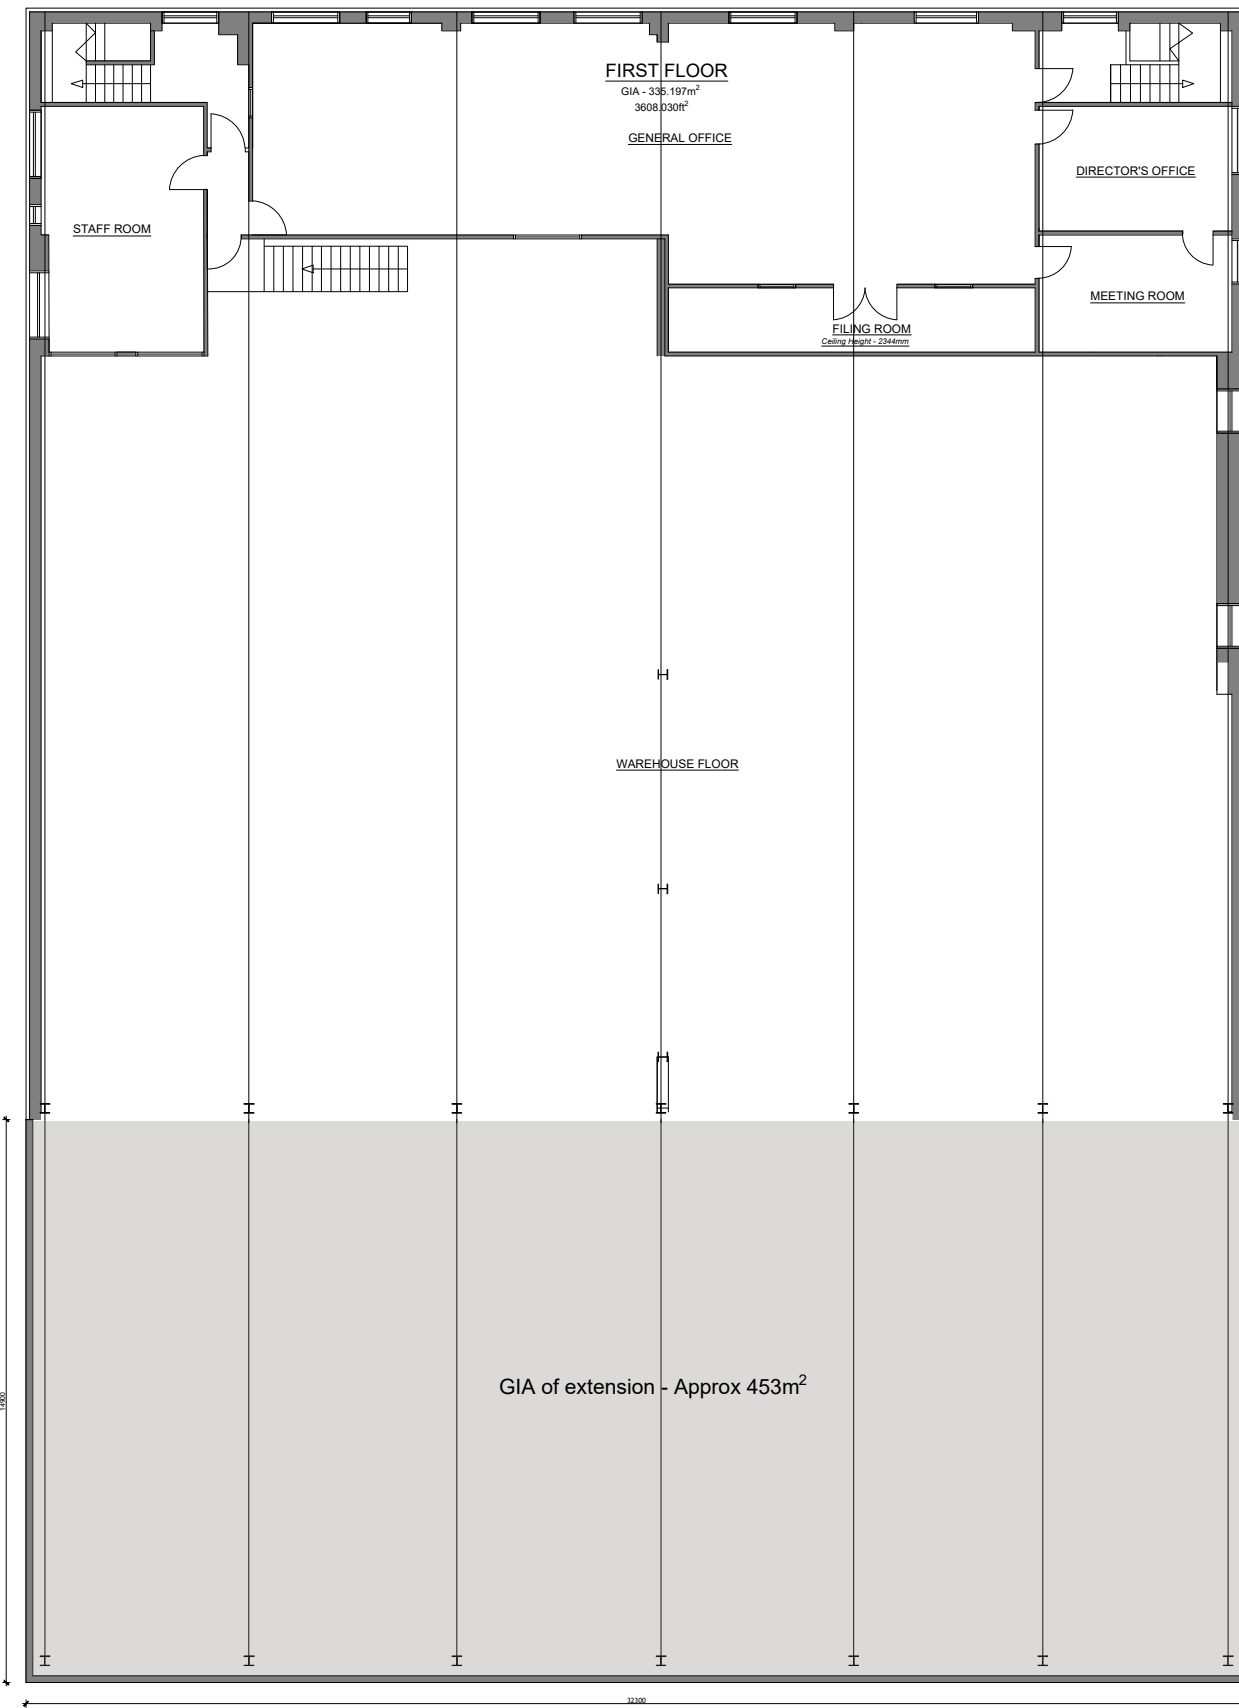
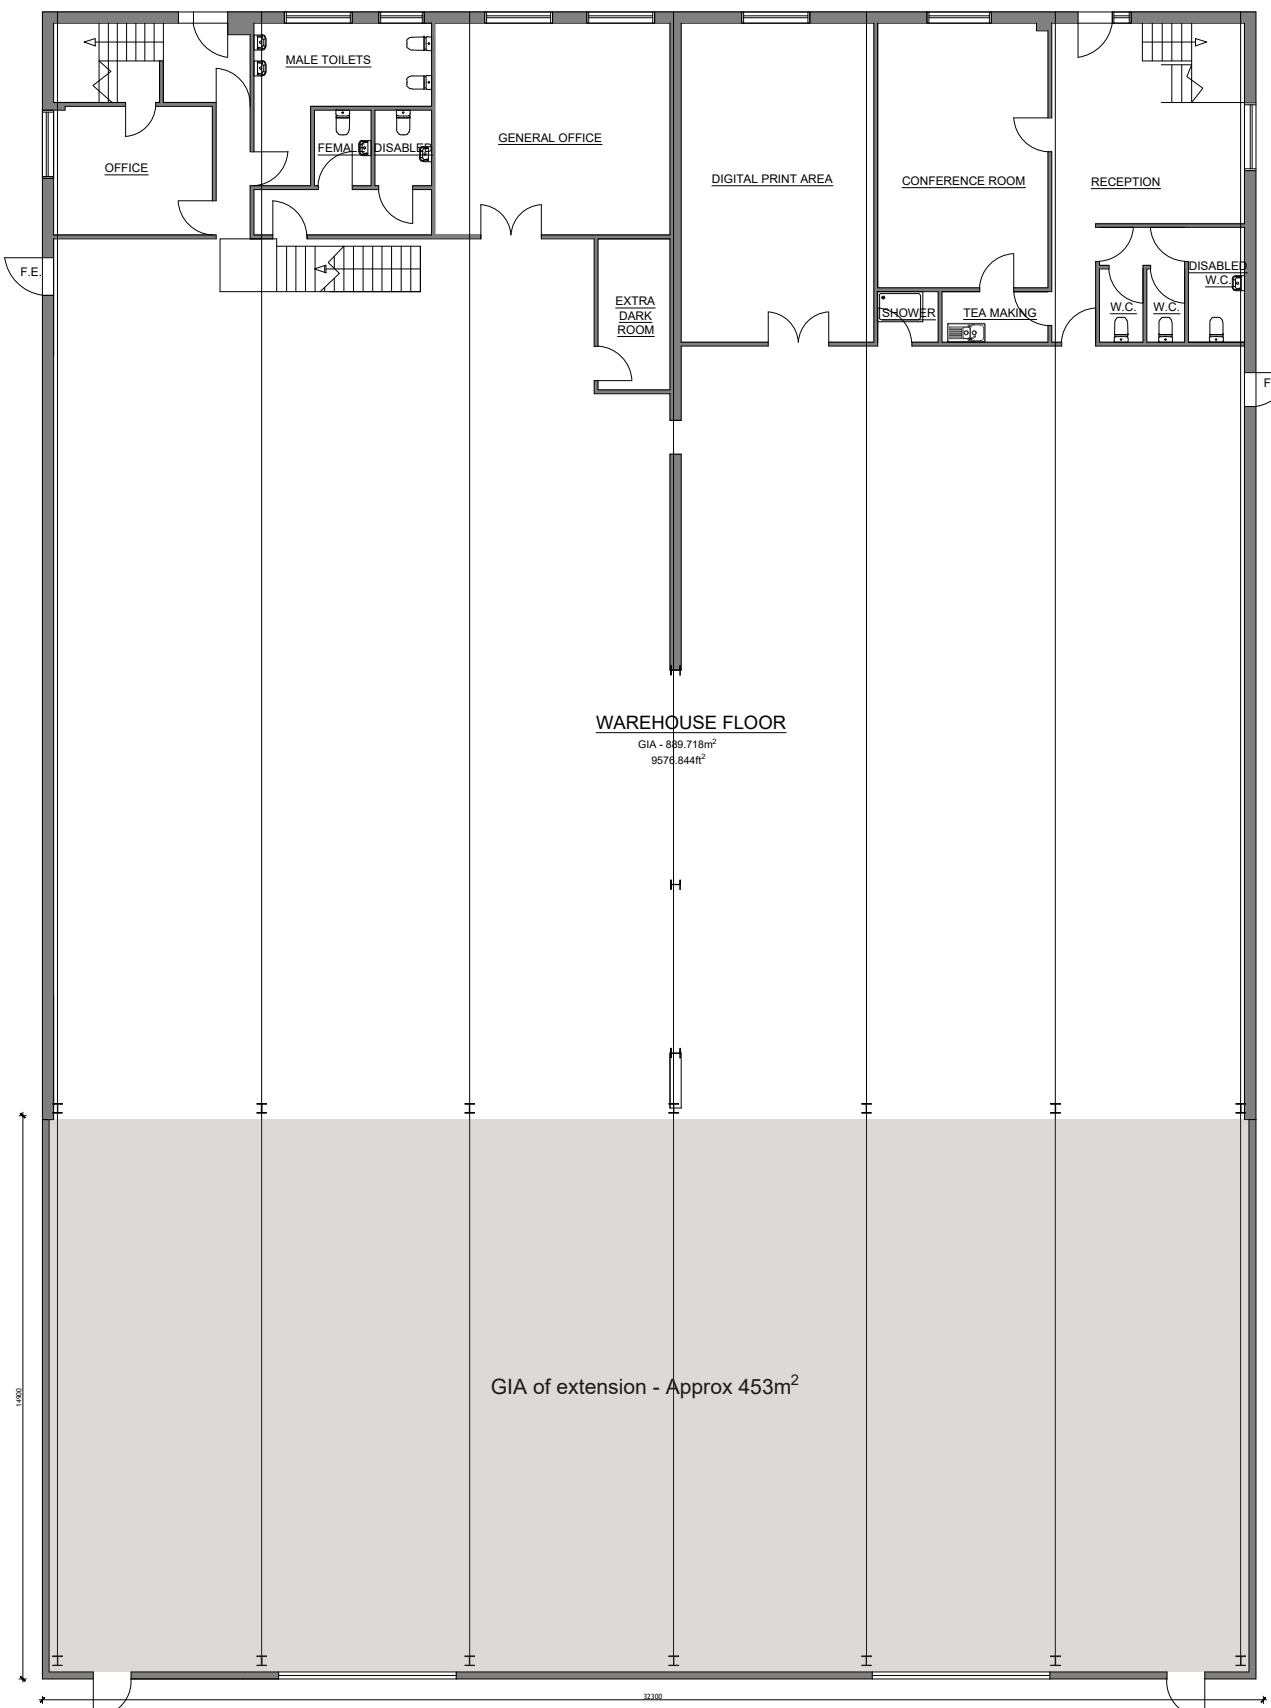


- Notes:**
- All steels shown indicatively
 - All dimensions to be confirmed on site
 - Scheme for sketch purposes only

Client		CQC		hayward ARCHITECTS LTD 19 Station Road Hinckley Leicestershire LE10 1AW Tel: 01455 635 665 Fax: 01455 619 971 www.hayward-architects.co.uk	
Project Title		Alterations and Extensions Alan Bray Close Hinckley			
Drawing Title		Scheme 3			
Scale	As indicated		Sheet	Job No.	Drawing No.
Author	CB	Date	February 2024	A1	24/02
The copyright of this drawing is vested in HAYWARD ARCHITECTS LTD. REPRODUCTION IN ANY FORM WITHOUT THE WRITTEN PERMISSION OF THE COPYRIGHT HOLDER IS STRICTLY PROHIBITED AND MAY BE A CRIMINAL OFFENCE.				Status	06A
				Planning	

SKETCH