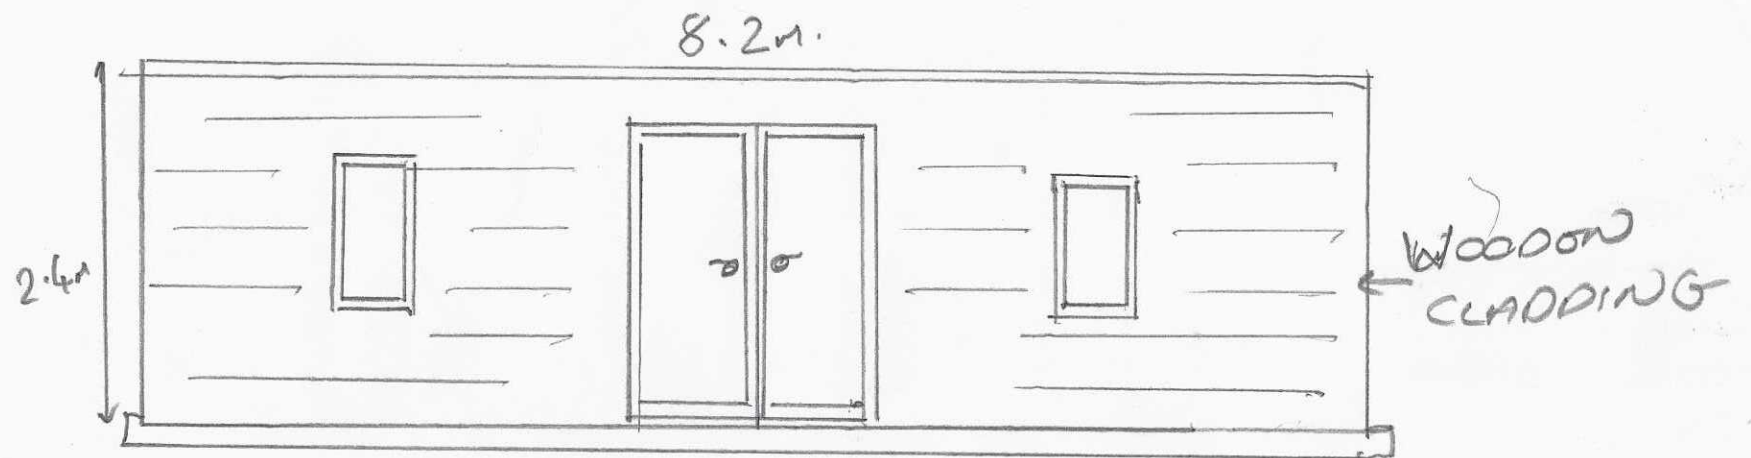


FRONT ELEVATION

NO 7 SPRINGFIELD RD.

1:50
SCALE