


Stanfords VectorMap

7 Springfield Road, Hinckley, LE10 1AN

REF:0393096

Plan No 1260/BP

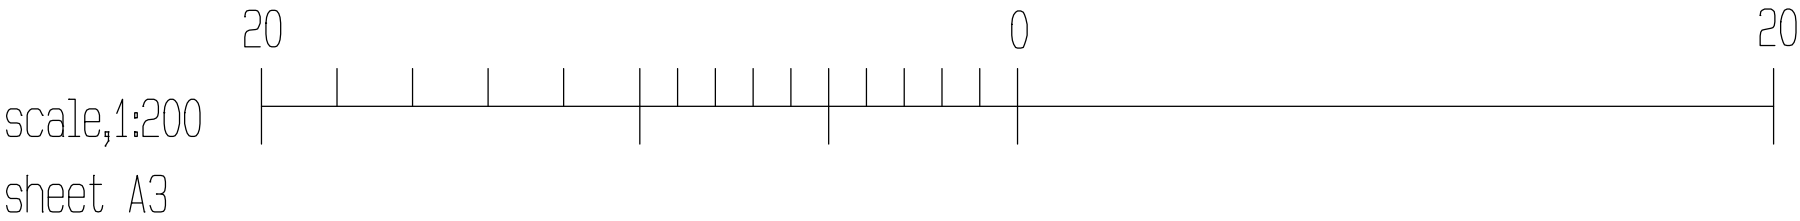

Crown Copyright 2014
Reproduction in whole or in part is prohibited
without the prior permission of Ordnance Survey.