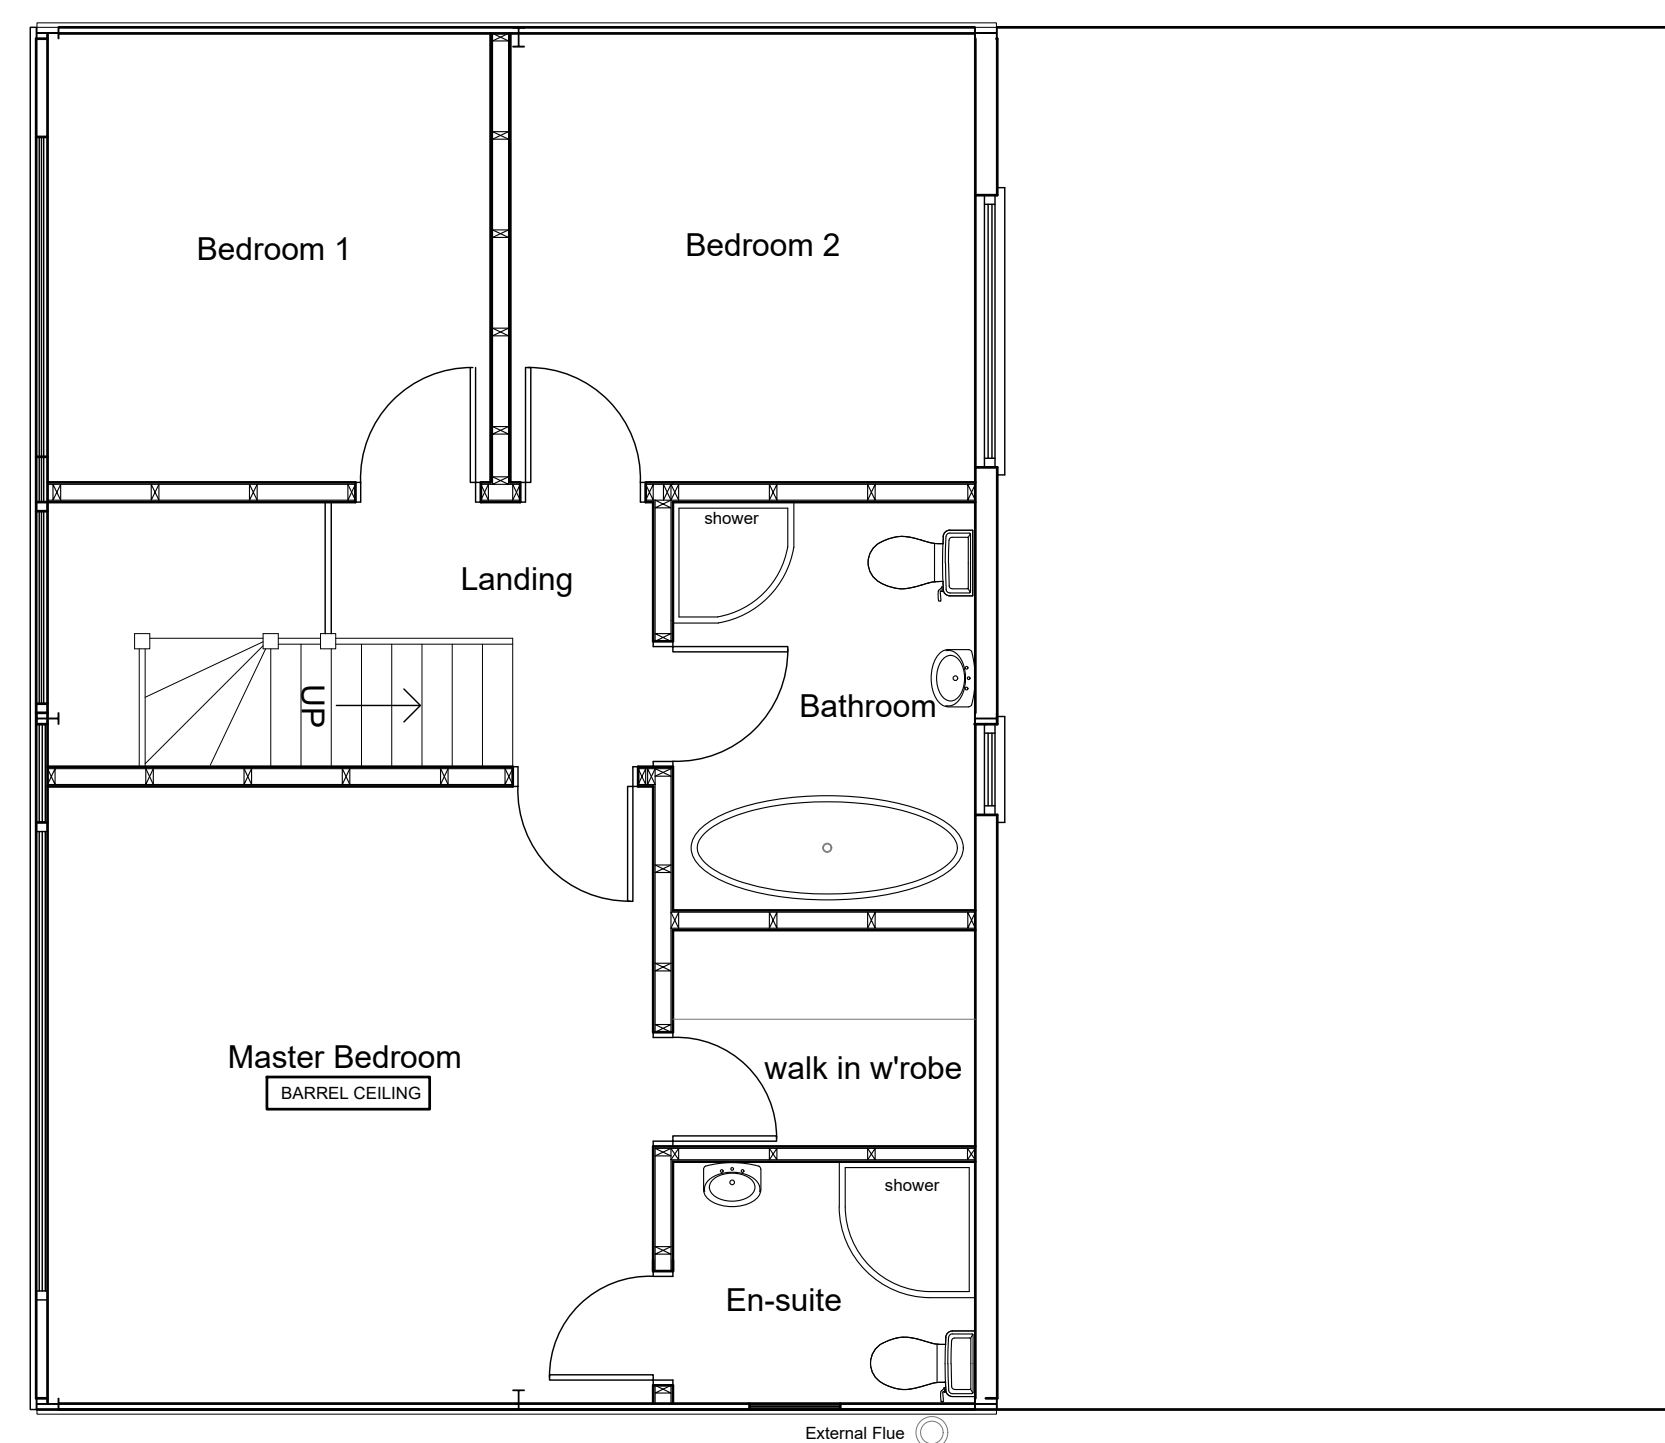
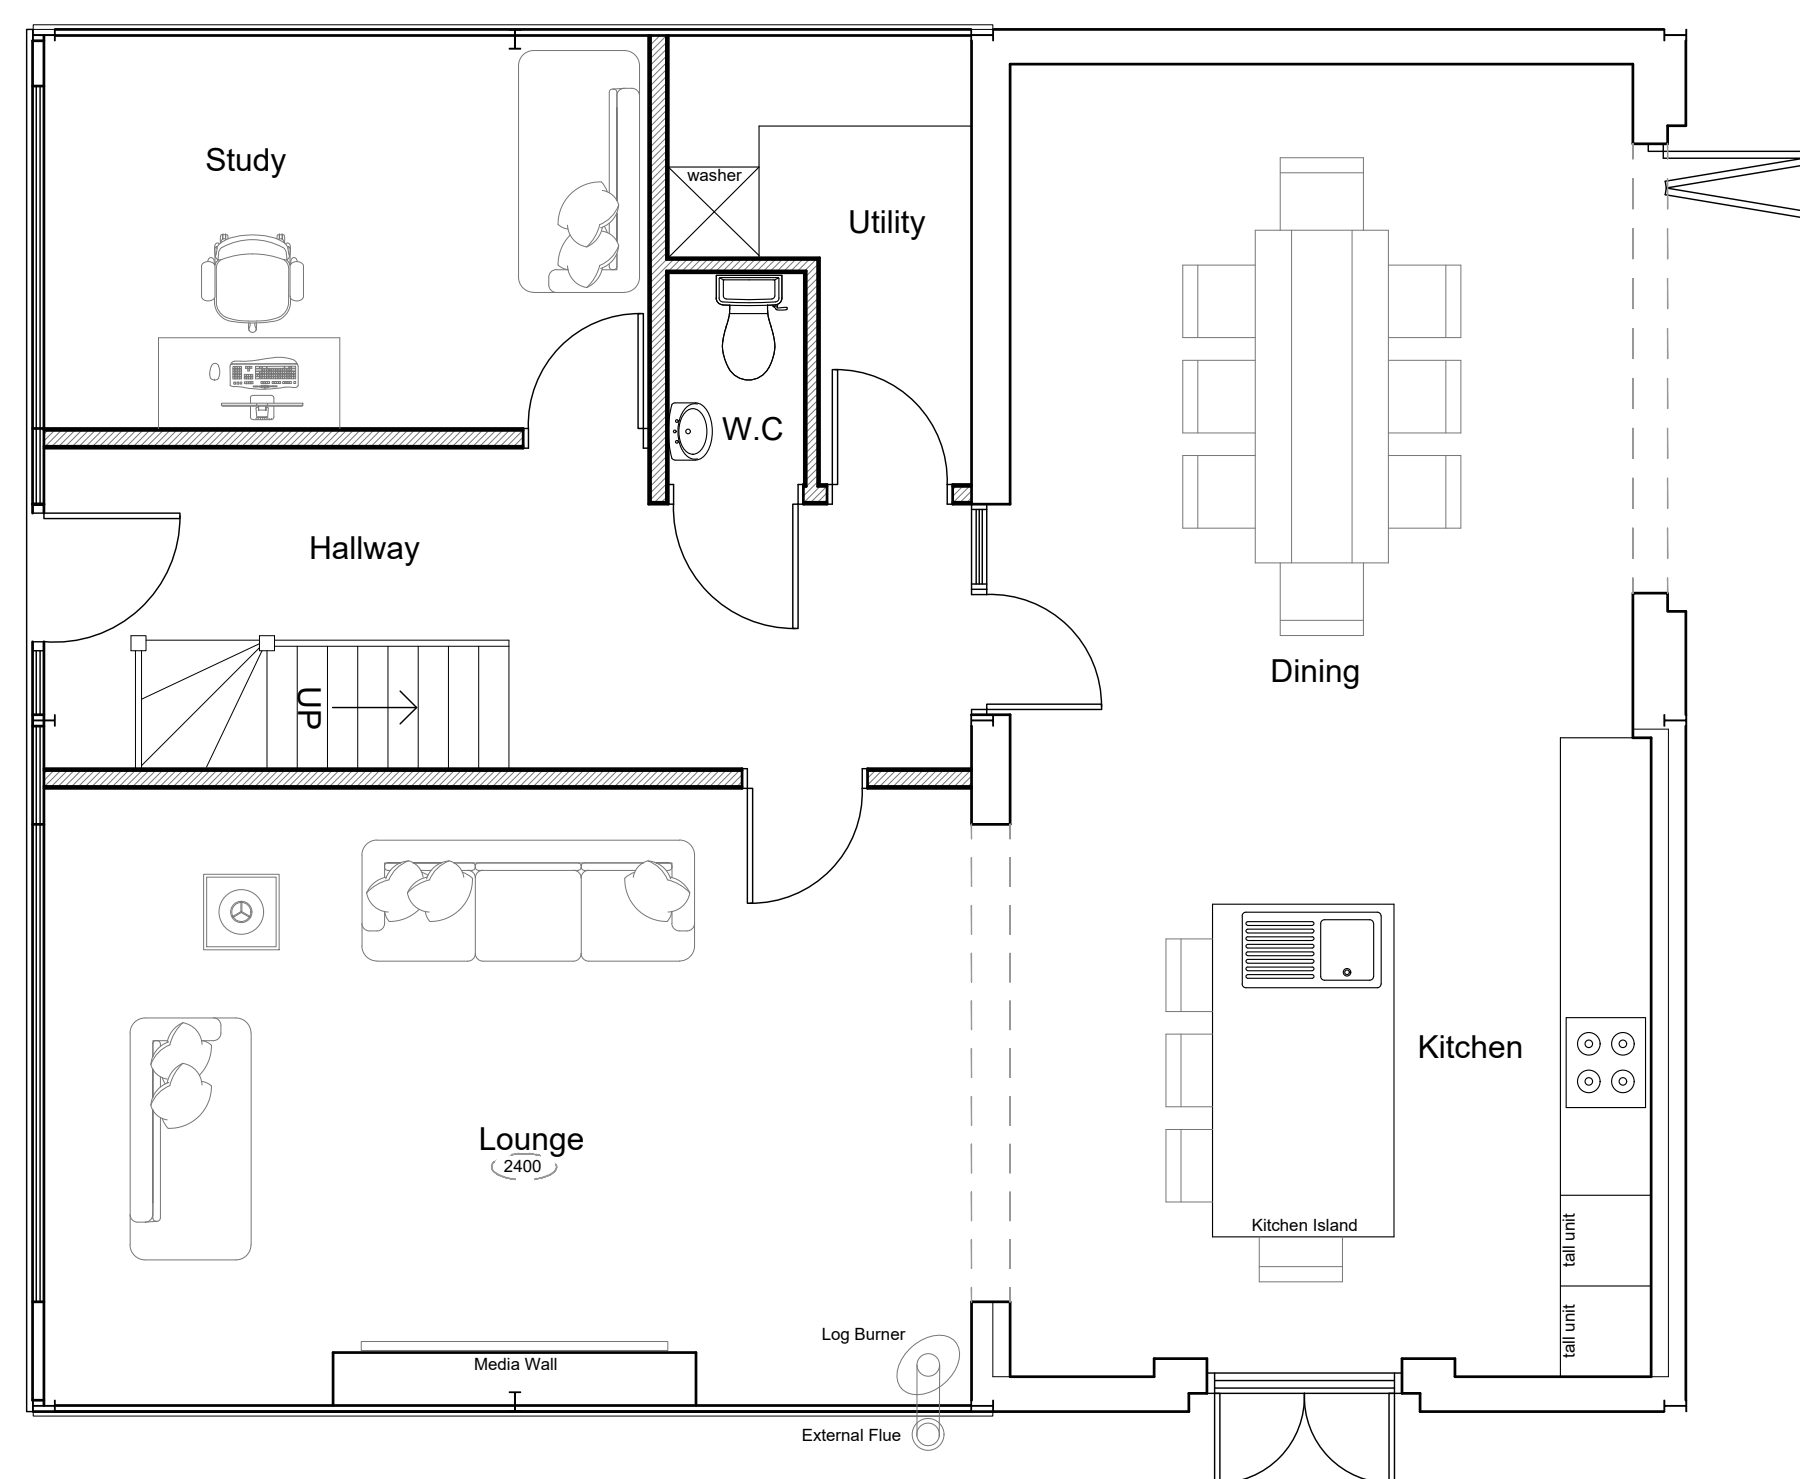
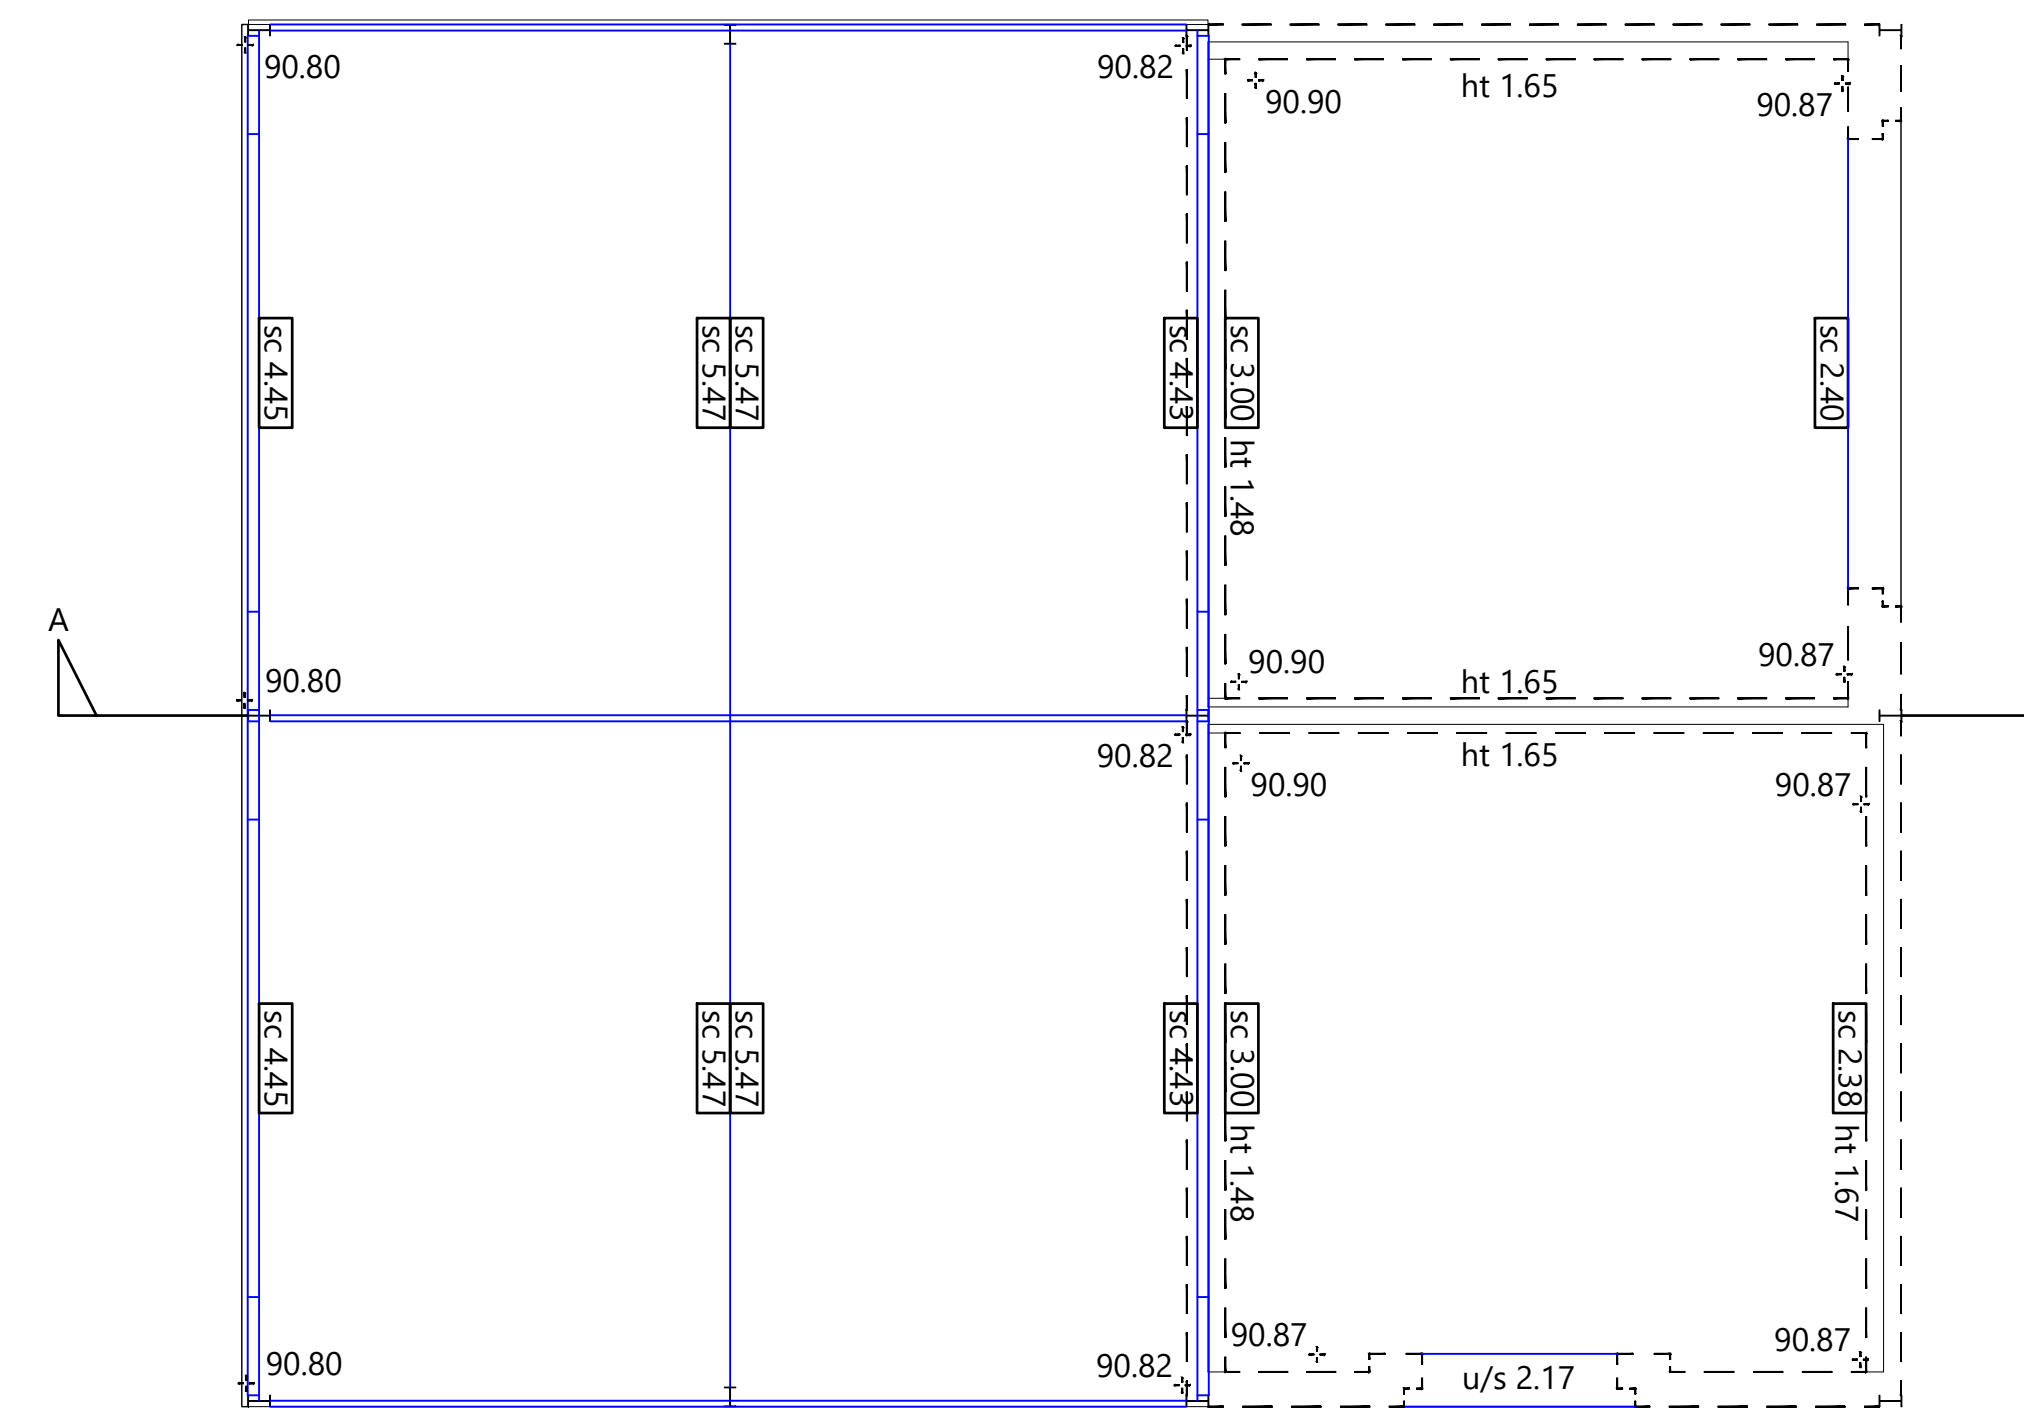
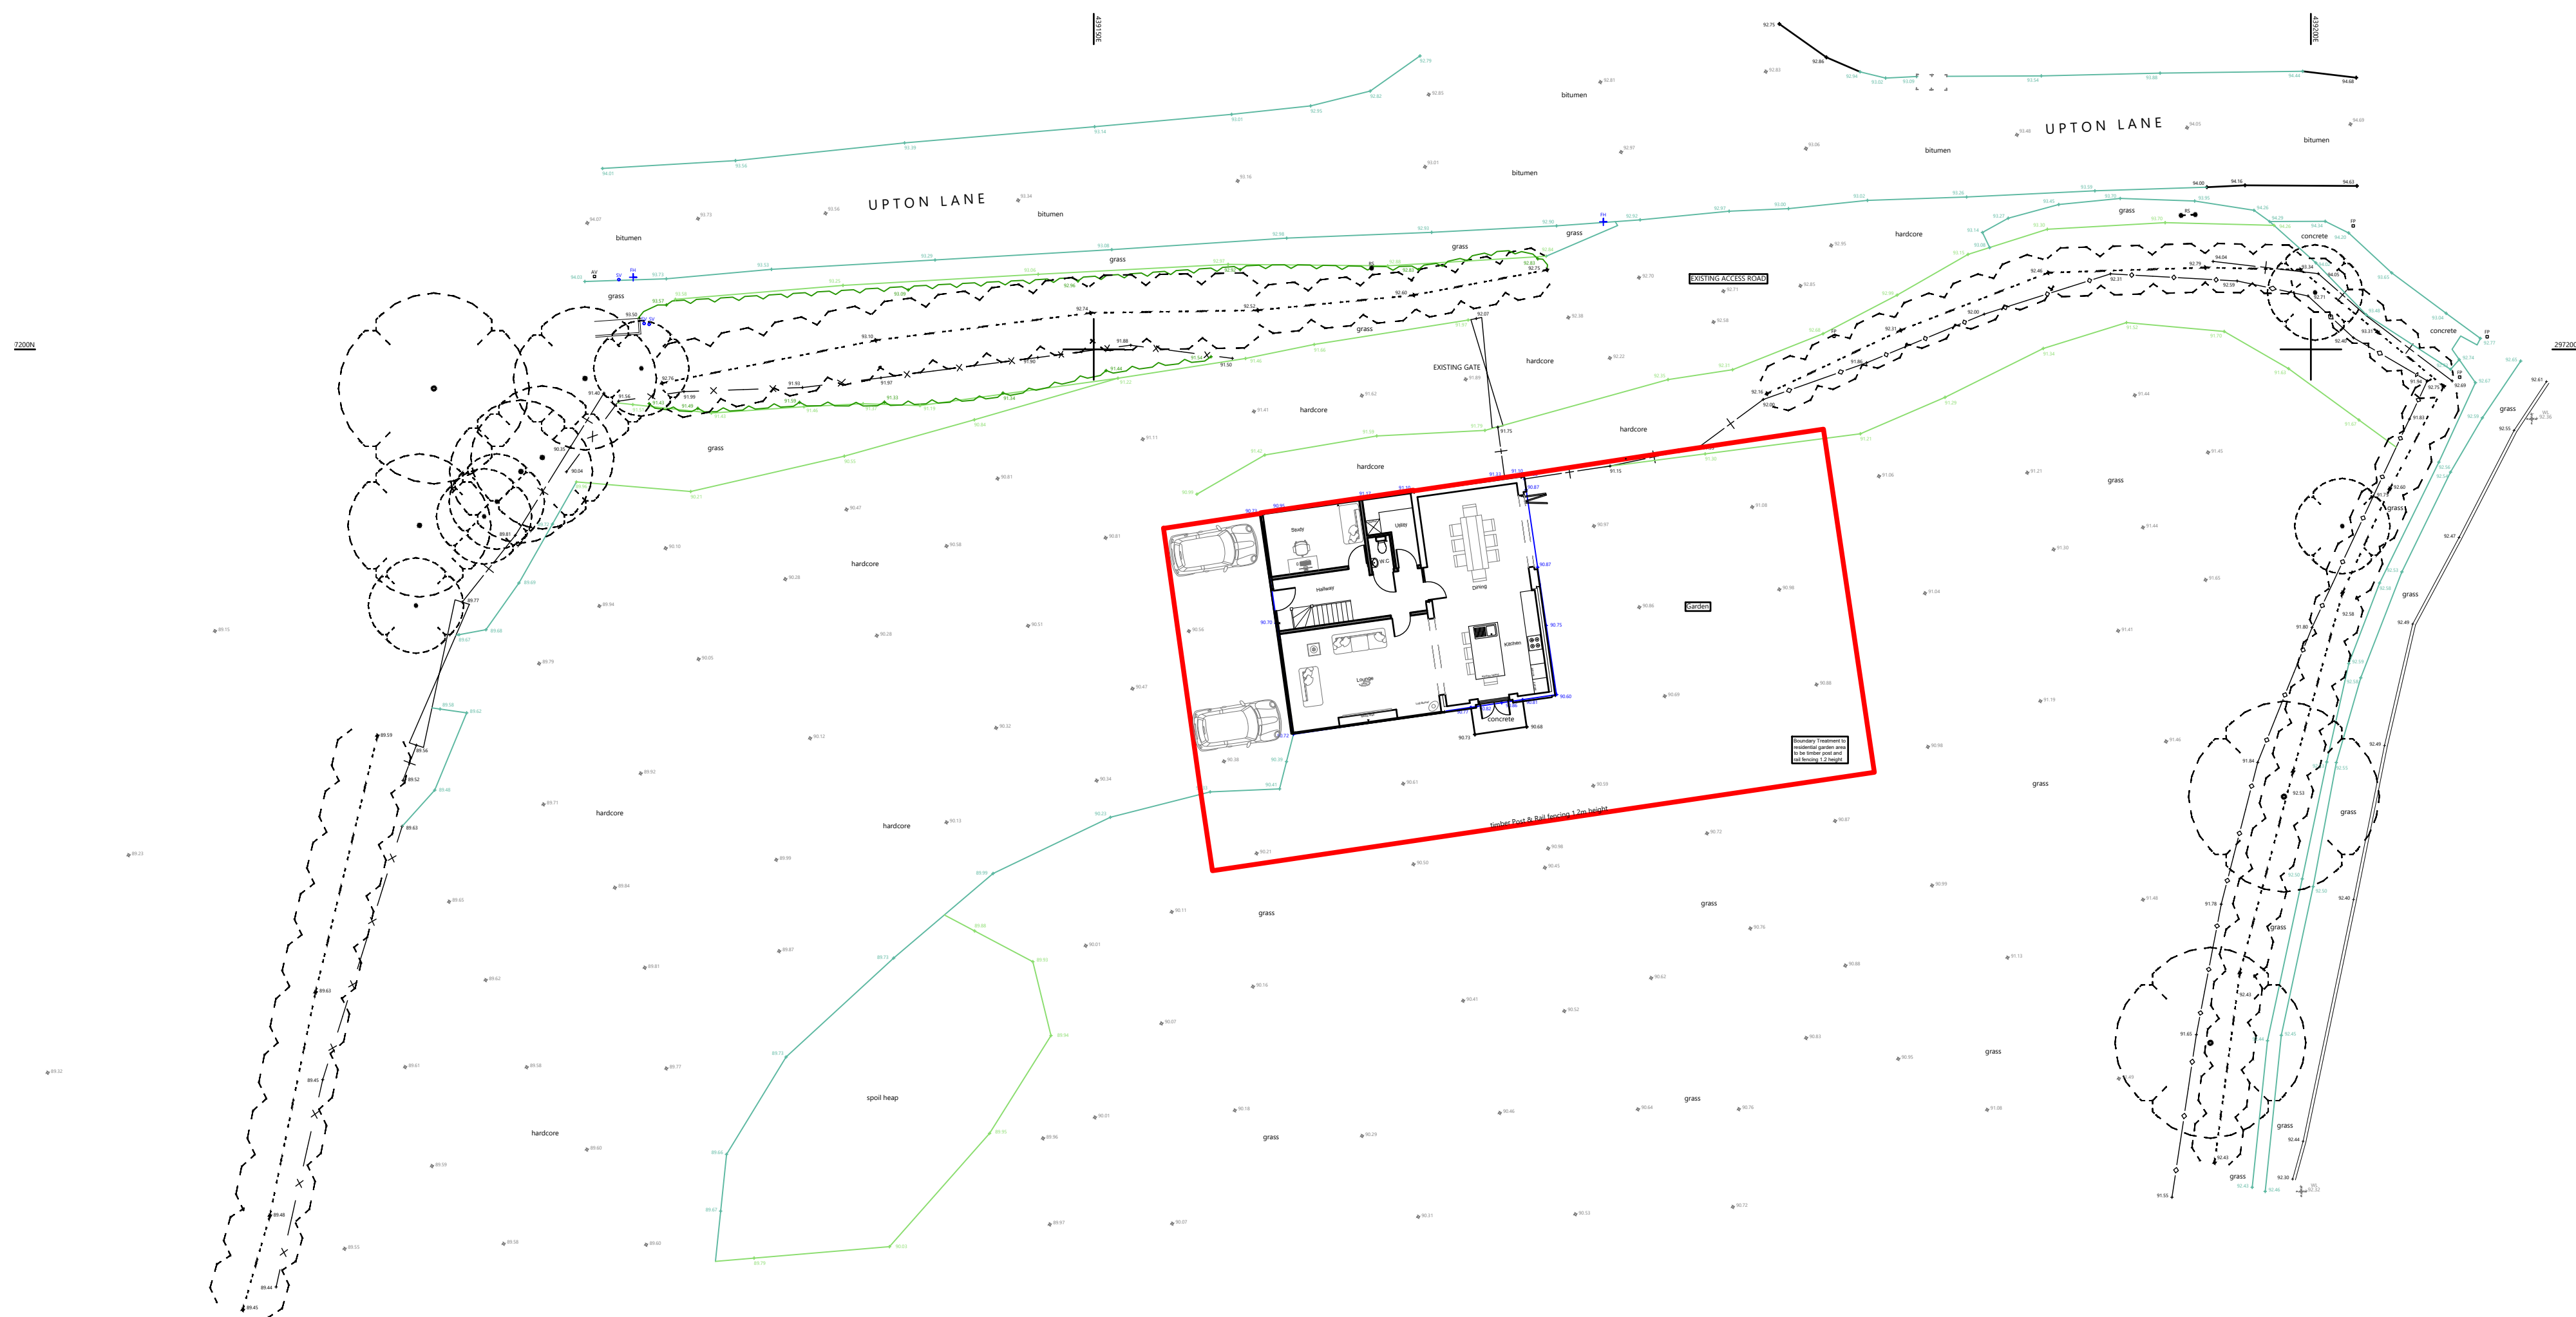


PARTY WALL ACT 1996. Your attention is drawn to the client's responsibilities under the aforementioned act, namely that you should inform your neighbours in writing that you intend to carry out works to the Party Wall and that he may have certain requirements of his own. You may wish to contact a Surveyor or Solicitor for further advice on this matter.

PROPOSED LAYOUT

LITEBOX
ARCHITECTURE

The Lite House, Ansley Road, Nuneaton, Warwickshire, CV10 8LY
T: 02476 629192
info@liteboxarchitecture.co.uk
www.liteboxarchitecture.co.uk

Client: Mr P Morris
Little Mulberry
Upton Lane
Stoke Golding
CV13 6EU

Project: Full Planning Application for Conversion of a Barn to Dwelling with the addition of Solar panel, Flue for Wood Burner and Extension of Residential Curtilage at Little Mulberry, Upton Lane, CV13 6EU

Date:	06.06.2024	Scale:	As Drawn @ A1
Dwg No:	002	Revision:	A
		Drawn By:	PL