Scale 1:50

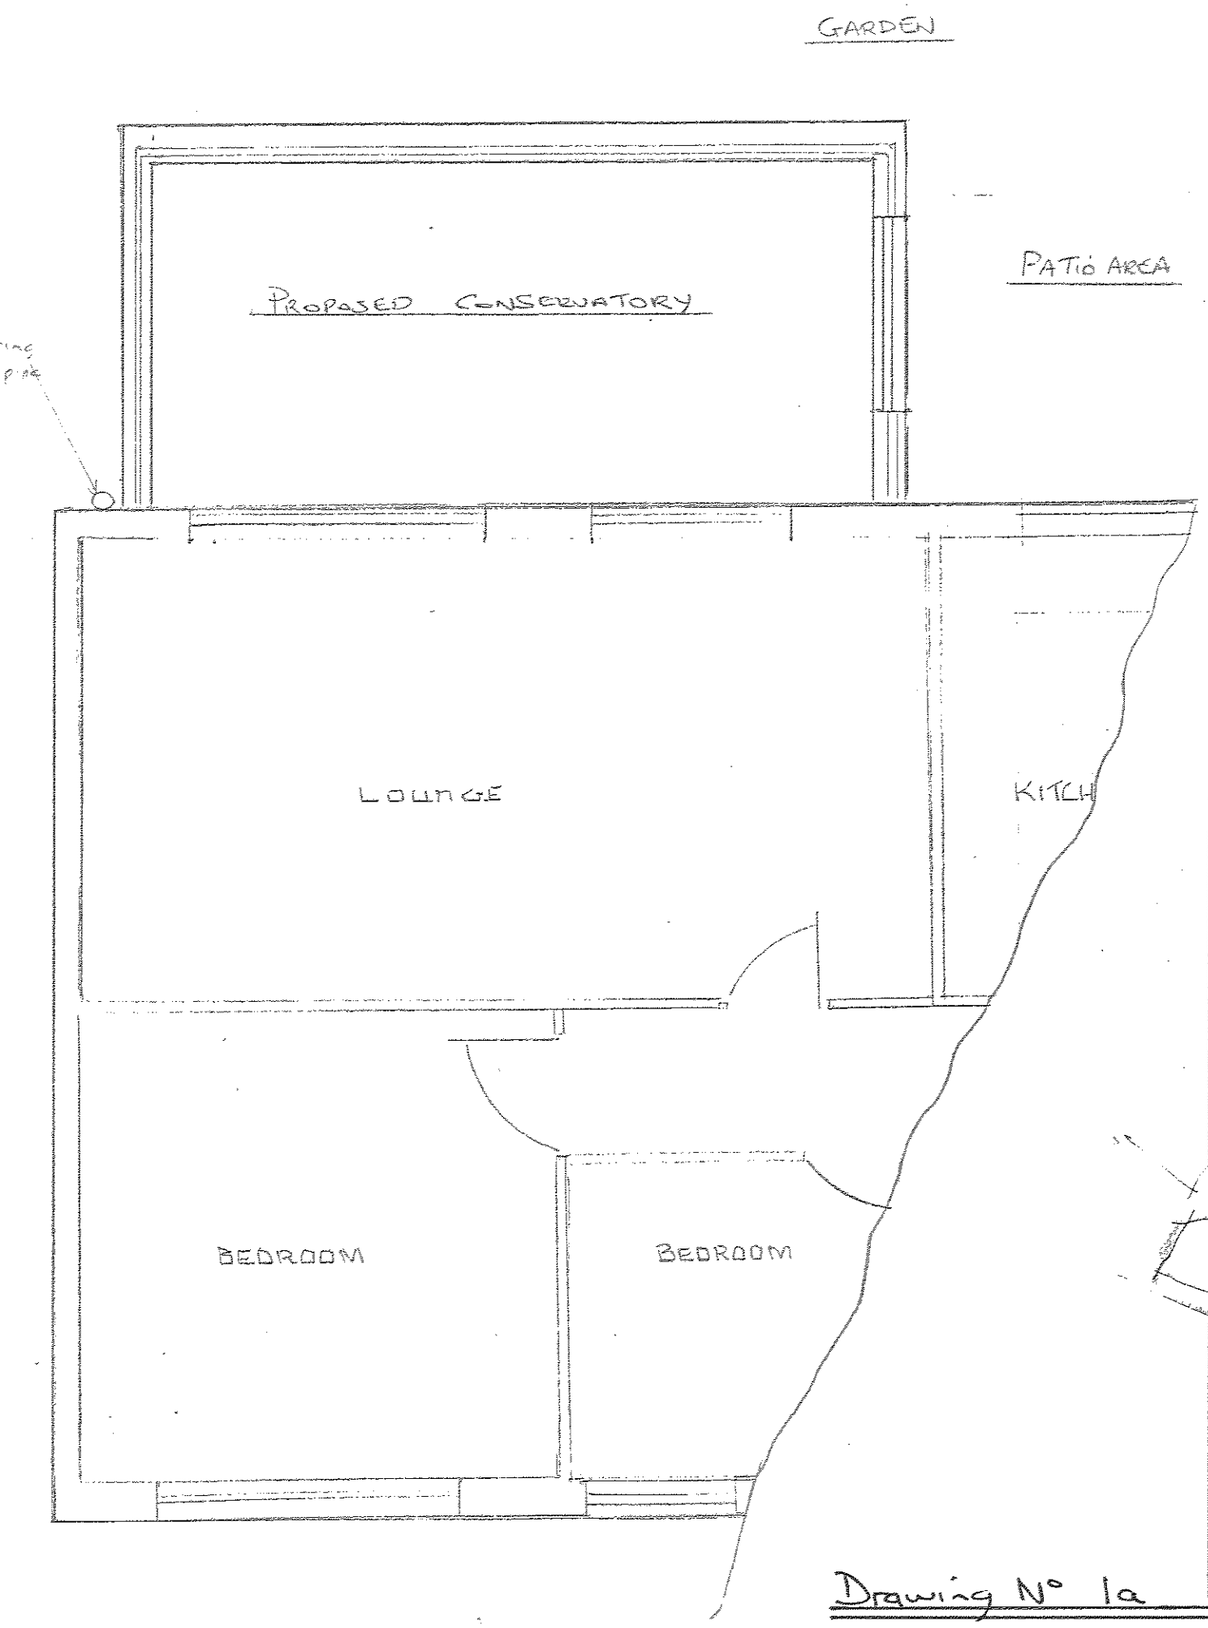

Drawing No 1a

Scale 1-250

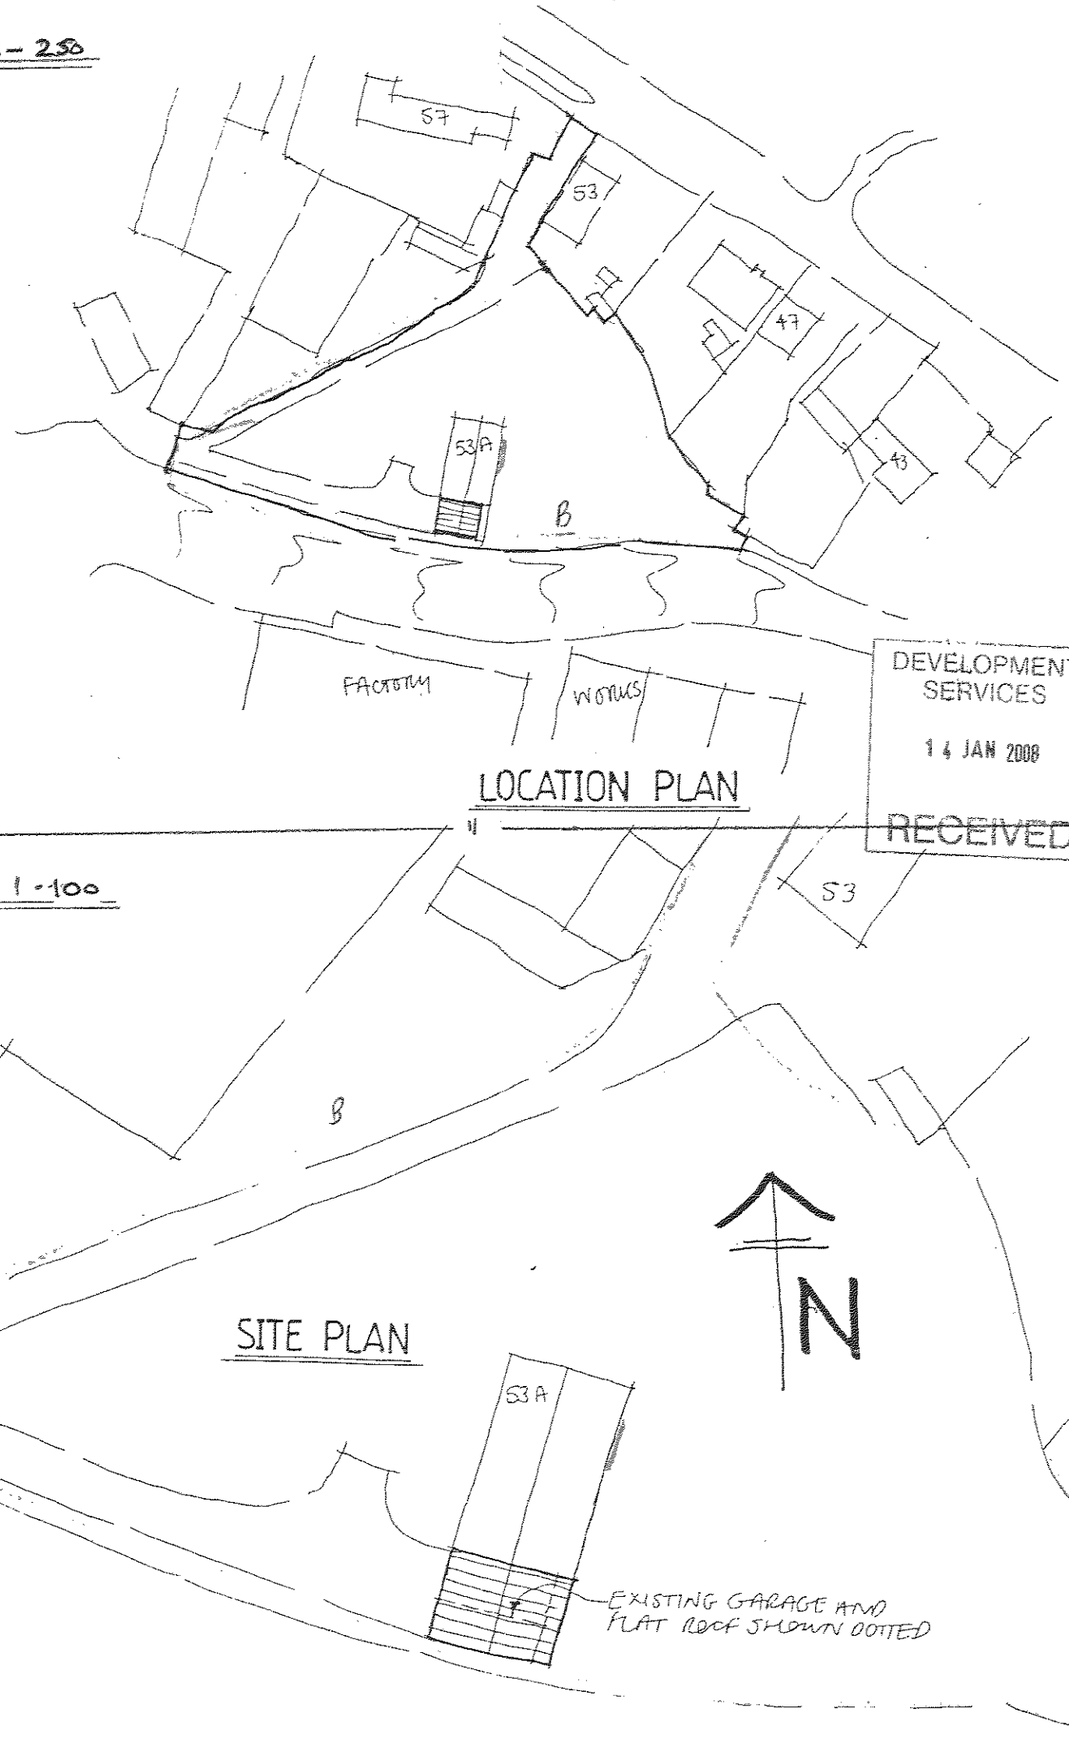

DEVELOPMENT SERVICES
14 JAN 2008
RECEIVED