Scale 1 : 200 0 1 2 3 4 METRES A3

CUMBERLAND WAY

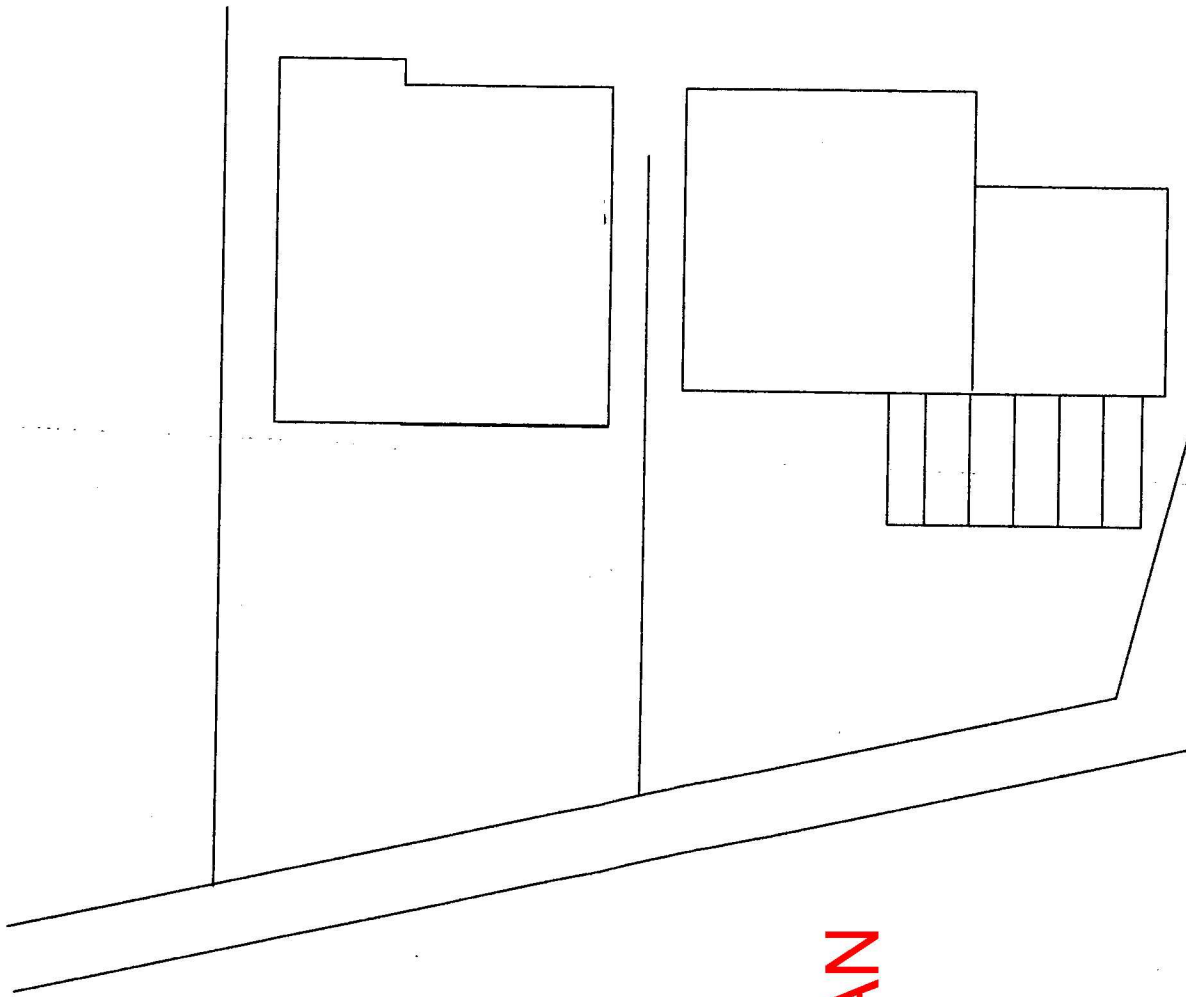

N

APPROVED PLAN

RECEIVED
11 APR 2009
SERVICES
DEVELOPMENT

SITE PLAN

dwg no SJ 100-01 P.S. dwg

48 CUMBERLAND WAY, BARWELL, LEICS. LE9 8HX

SINGLE STOREY REAR EXTENSION

PLAN AHEAD
TECHNICAL SERVICES
01159 325025