scale 1 : 100 METRES A3

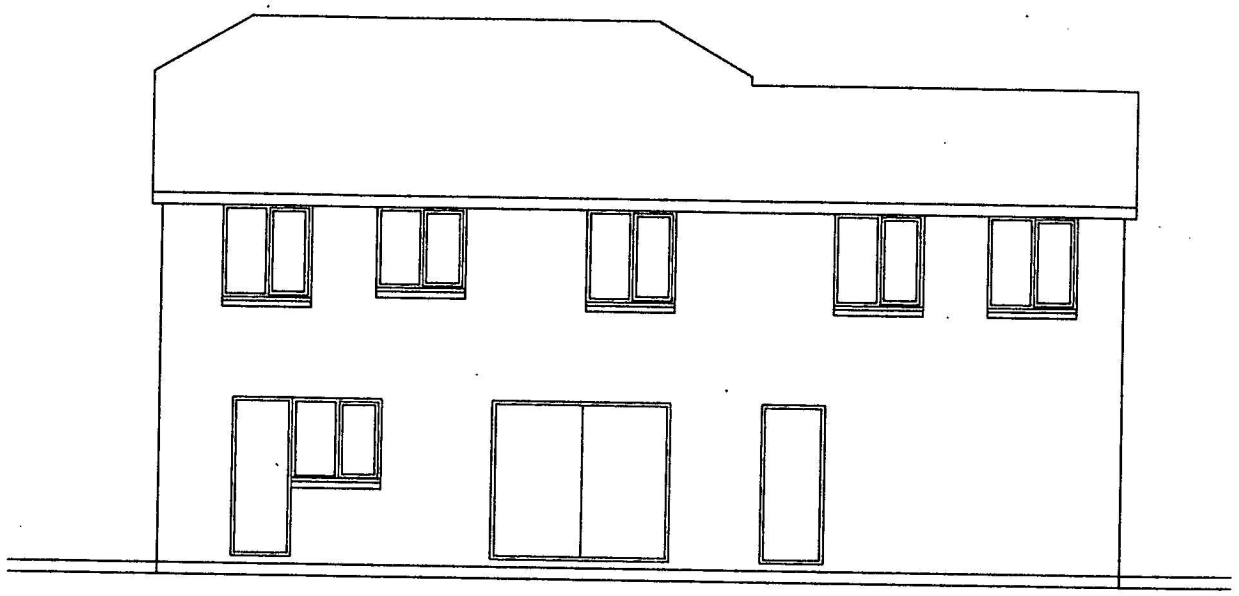

EXISTING rear elevn. (east)

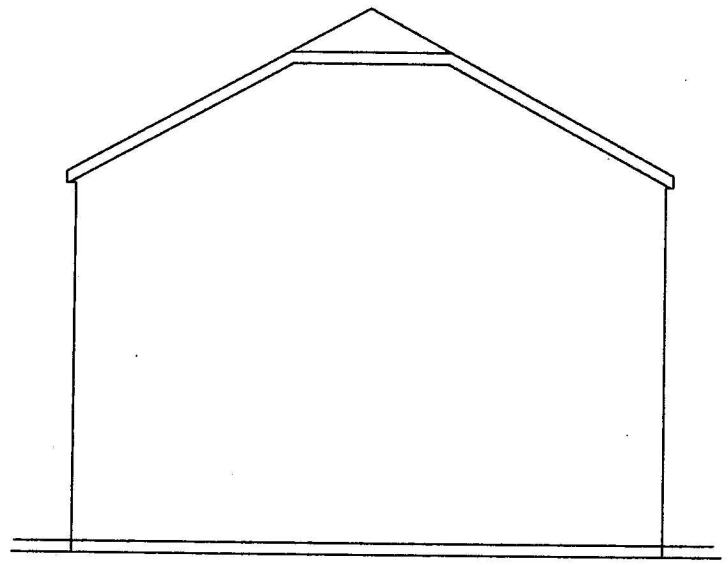

EXISTING end elevn. (north)
(neighbour)

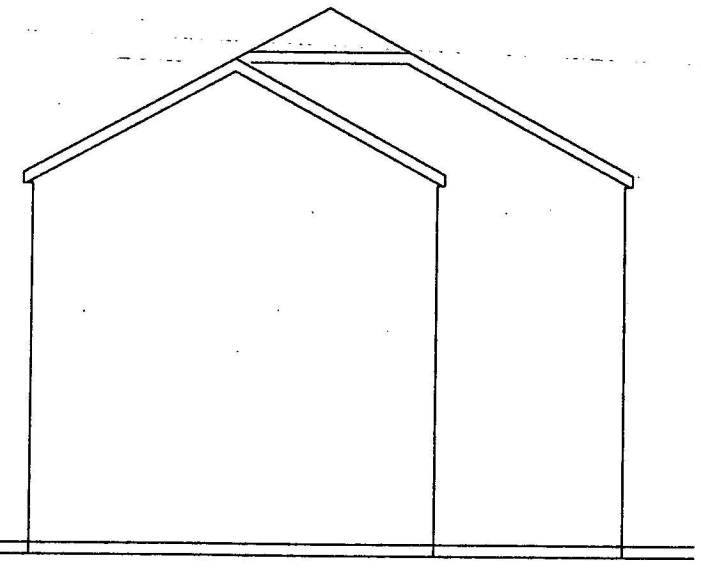

EXISTING end elevn. (south)
(churchyard)

APPROVED PLAN

RECEIVED
11 APR 2002
SERVICES
DEVELOPMENT

PLAN
TECHNICAL SERVICES
01159
572625

SINGLE STOREY REAR EXTENSION
48 CUMBERLAND WAY,BARWELL,LEICS.LE9 8HX

EXISTING ELEVATIONS

drn P.S. drg no SJ 100-02