scale 1: 100 METRES A3

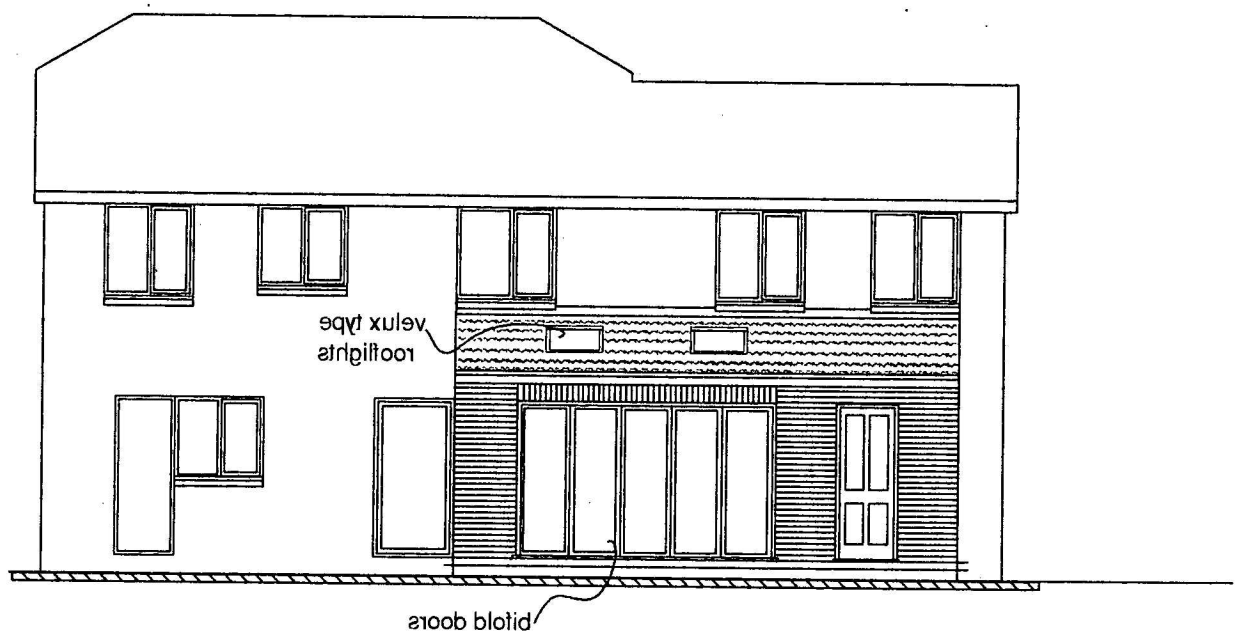


PROPOSED rear elevn. (east)

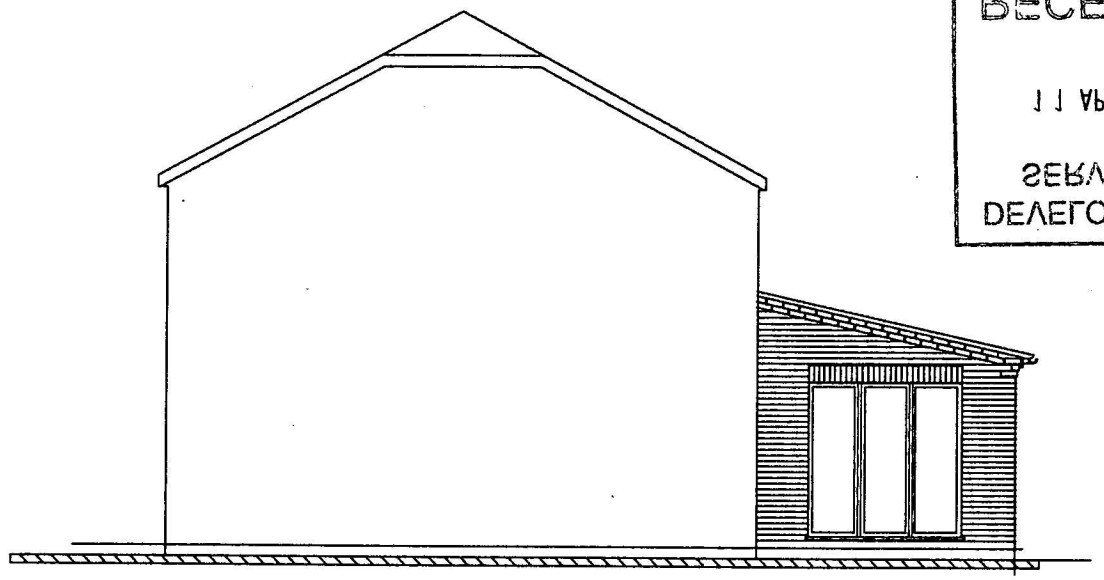

PROPOSED end elevn. (north)
(neighbour)

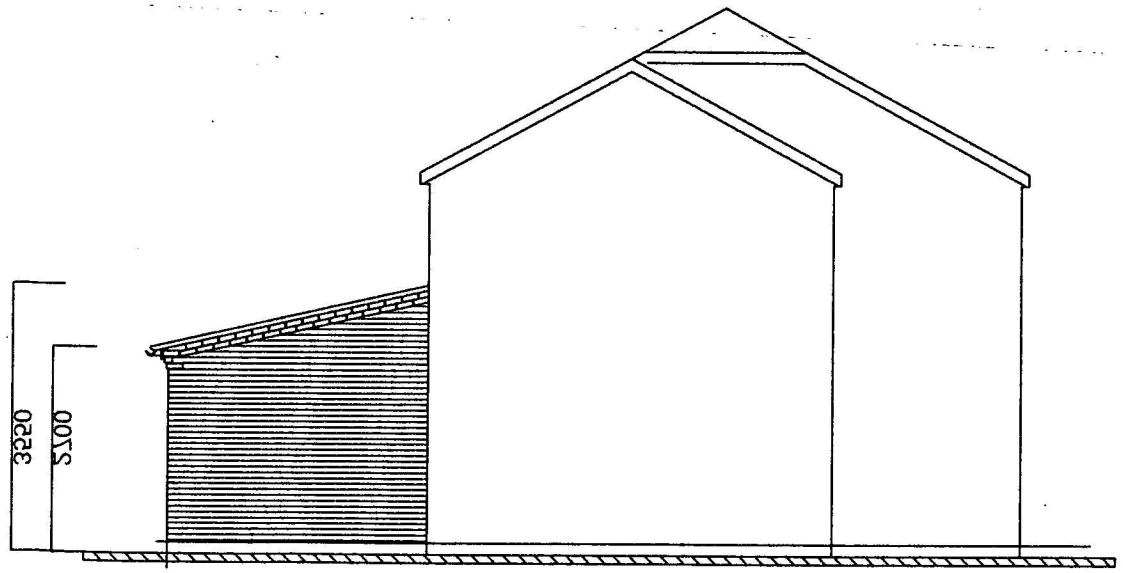


PROPOSED end elevn. (south)
(churchyard)

EXTENSION MATERIALS
roof-'redland'regent.
slate blue.
brick-to match existing.
all to LA approval

RECEIVED
11 APR 2003
SERVICES
DEVELOPMENT

PLANNING SERVICES
TECHNICAL SERVICES
01159
570623

APPROVED PLAN

SINGLE STOREY REAR EXTENSION
48 CUMBERLAND WAY,BARWELL,LEICS.LE9 8HX

PROPOSED ELEVATIONS

drn P.S. drg no SJ 100-03