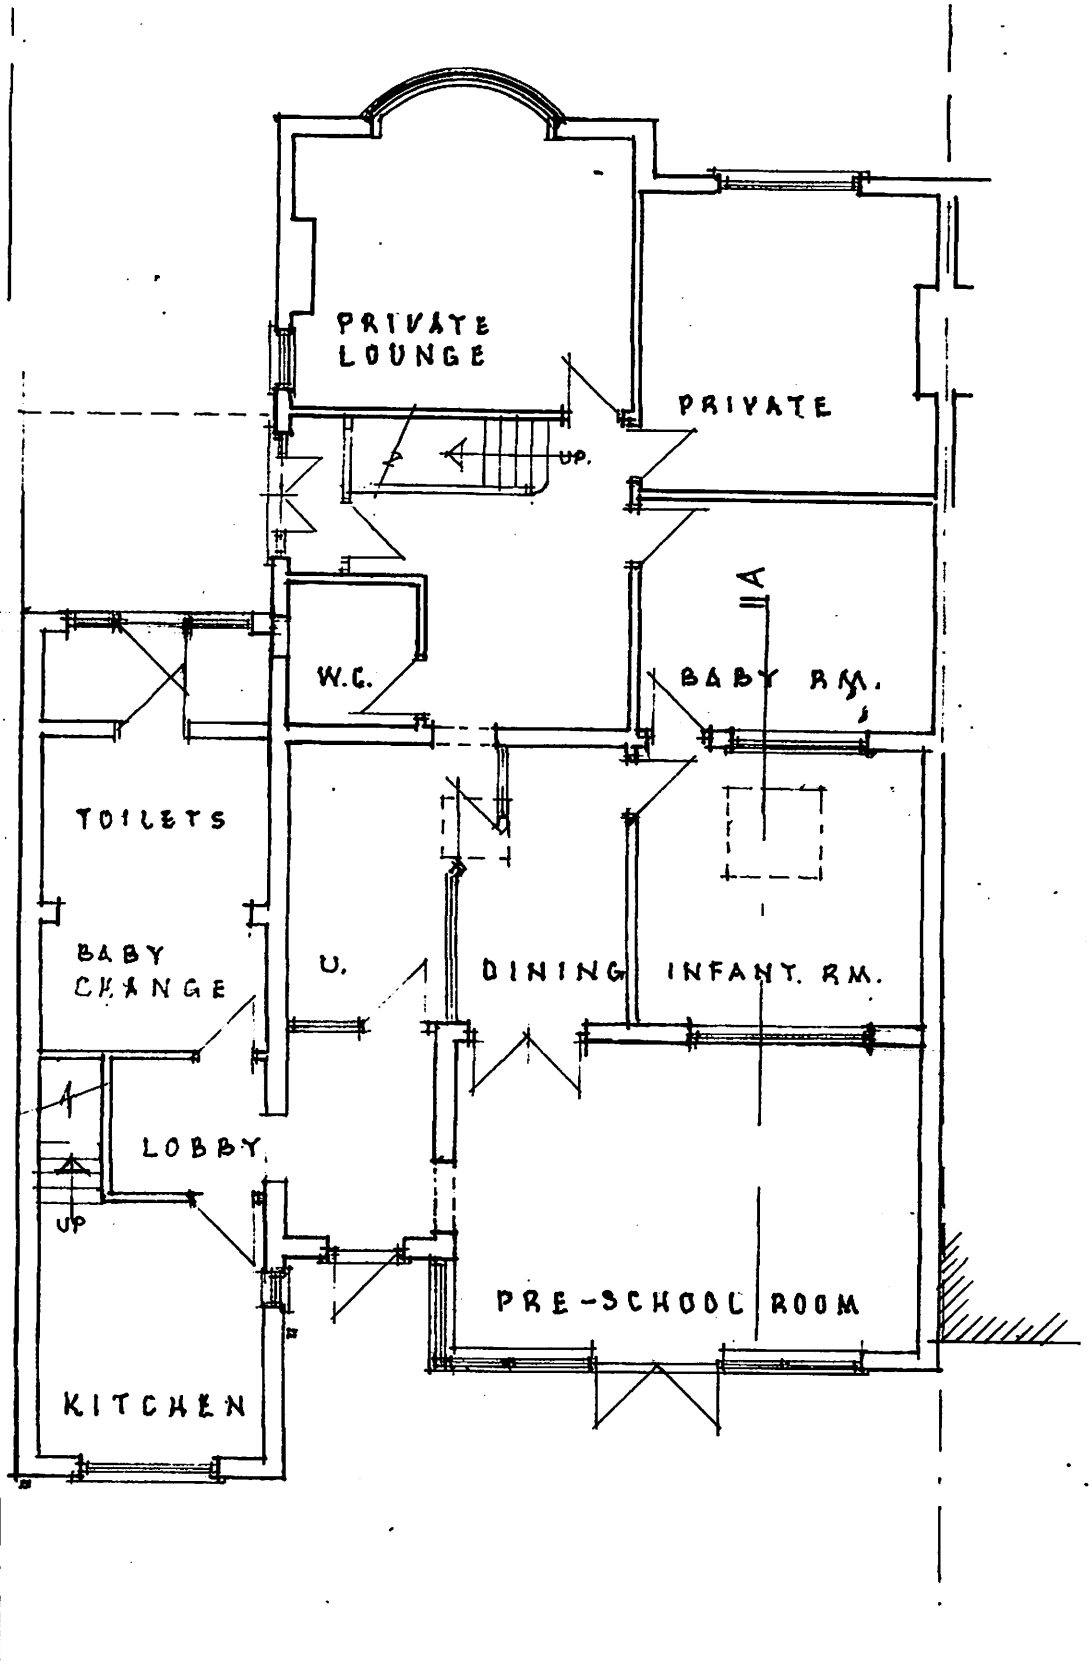


GROUND FLOOR PLAN

PLAN. AS EXISTING

PROPOSED EXTN. TO CHILDCARE PREMISES.

85 SHILTON ROAD. BARWELL. LEICS.

C. J. RUSTED. Arch. Technologist.

DATE :- JUNE 2025

Scale:- 1-100 Drwg No. K062025/6.



SOUTH ELEVATION



EAST ELEVATION

ELEVATIONS AS EXISTING

C. J. RUSTED Arch. Technologist.


PROPOSED EXTN. TO CHILDCARE PREMISES
85 SHILTON ROAD BARWELL LEICS.

Date: June 2025.

Scale: 1:100. Drwg N° K062025/5.



NORTH ELEVATION
(AS EXISTING)

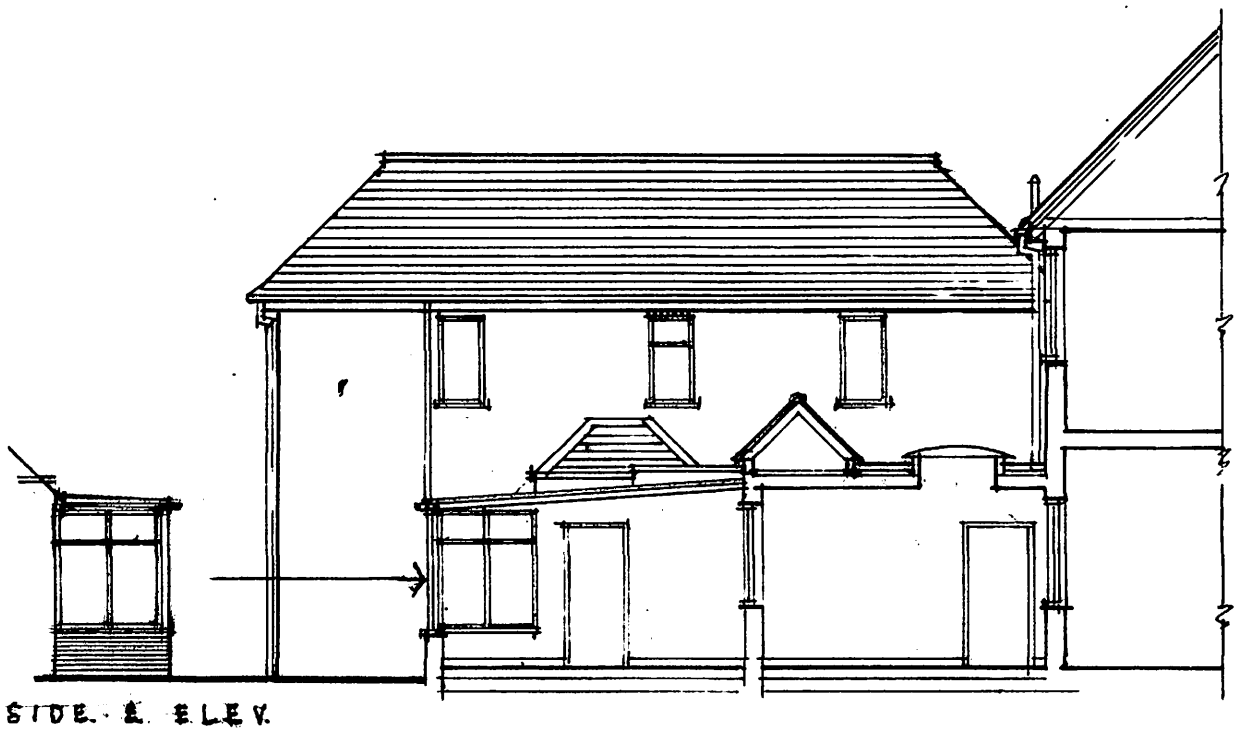

SIDE E. ELEV.


CROSS SECTION AND
W. ELEV. AS EXISTG.

ELEVATION AND SECTION

C. J. RUSTED Arch. Technologis

PROPOSED EXTN TO CHILDCARE PREMISES
85 SHILTON ROAD BARWELL LEICS.

Date: June 2025
Scale: 1:100. Drwg No KOG2025/4

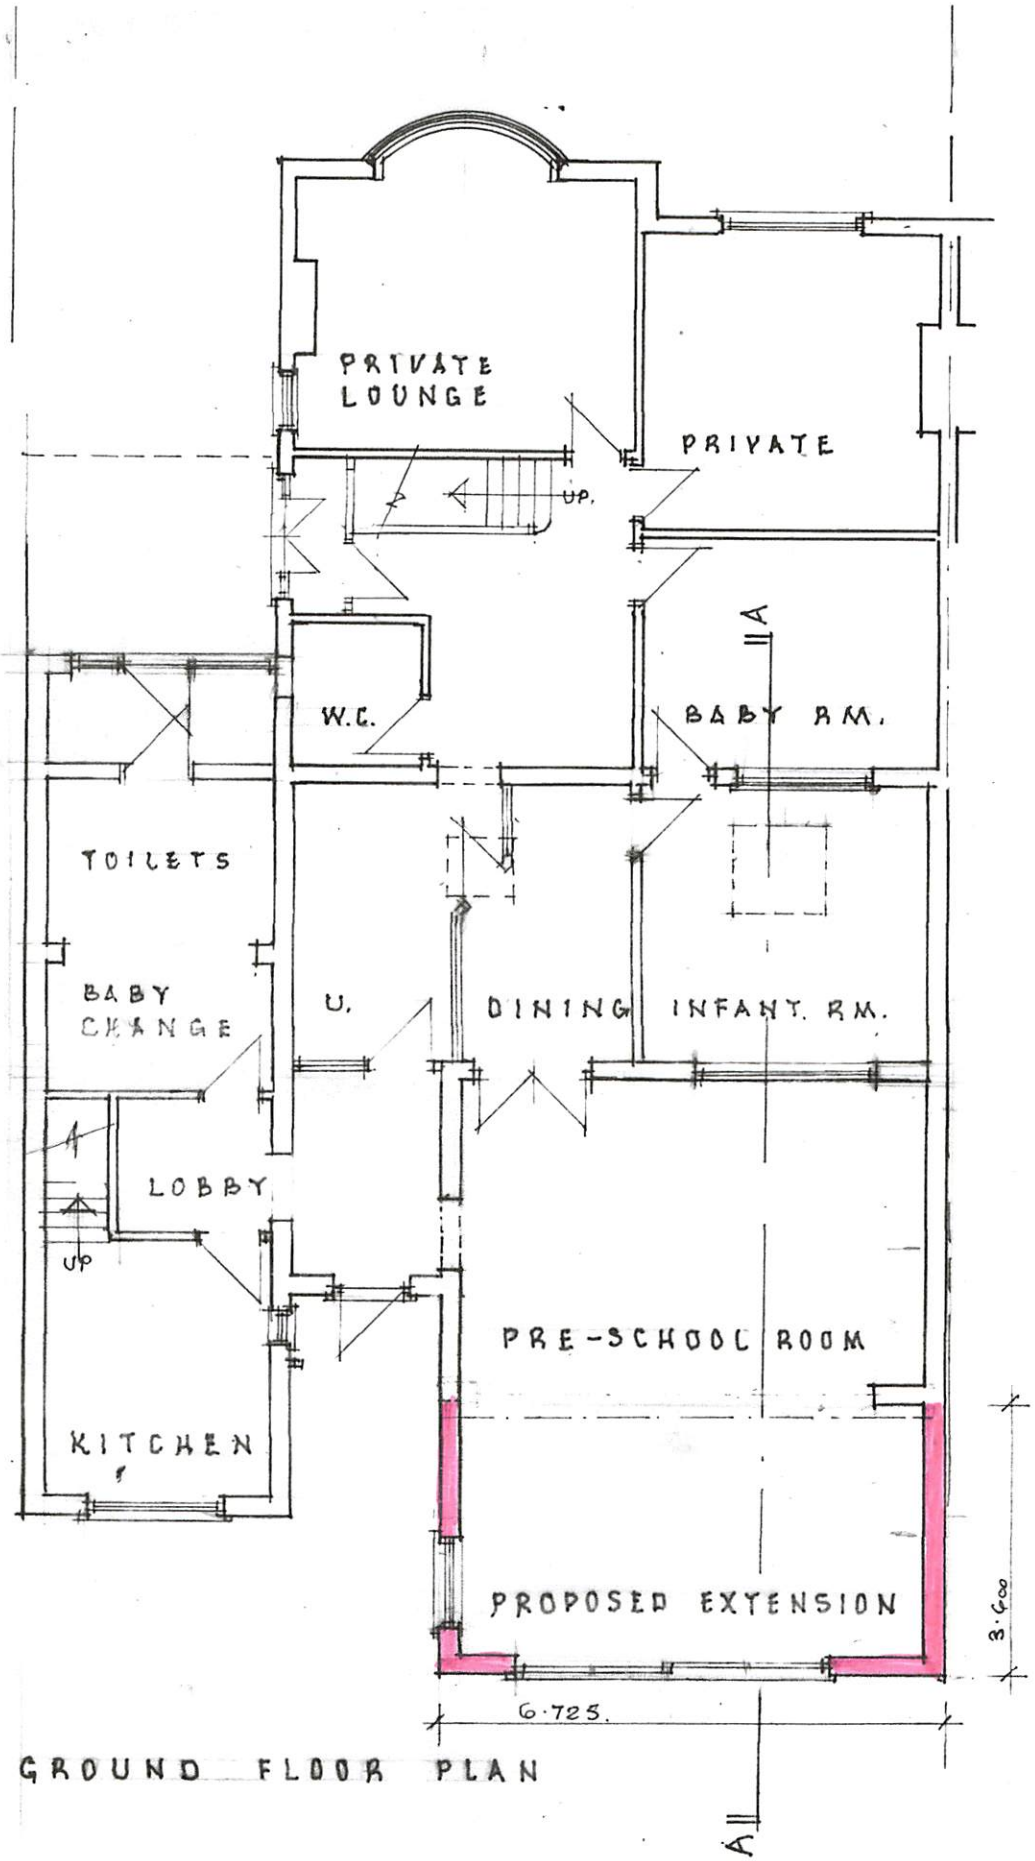

GROUND FLOOR PLAN

PLAN. AS PROPOSED.

PROPOSED EXTN. TO CHILDCARE PREMISES.

85 SHILTON ROAD. BARWELL. LEICS.


C. J. RUSTED. Arch. Technologist.

DATE :- JUNE 2025

Scale:- 1-100 Drwg No. K062025/1.



NORTH ELEVATION

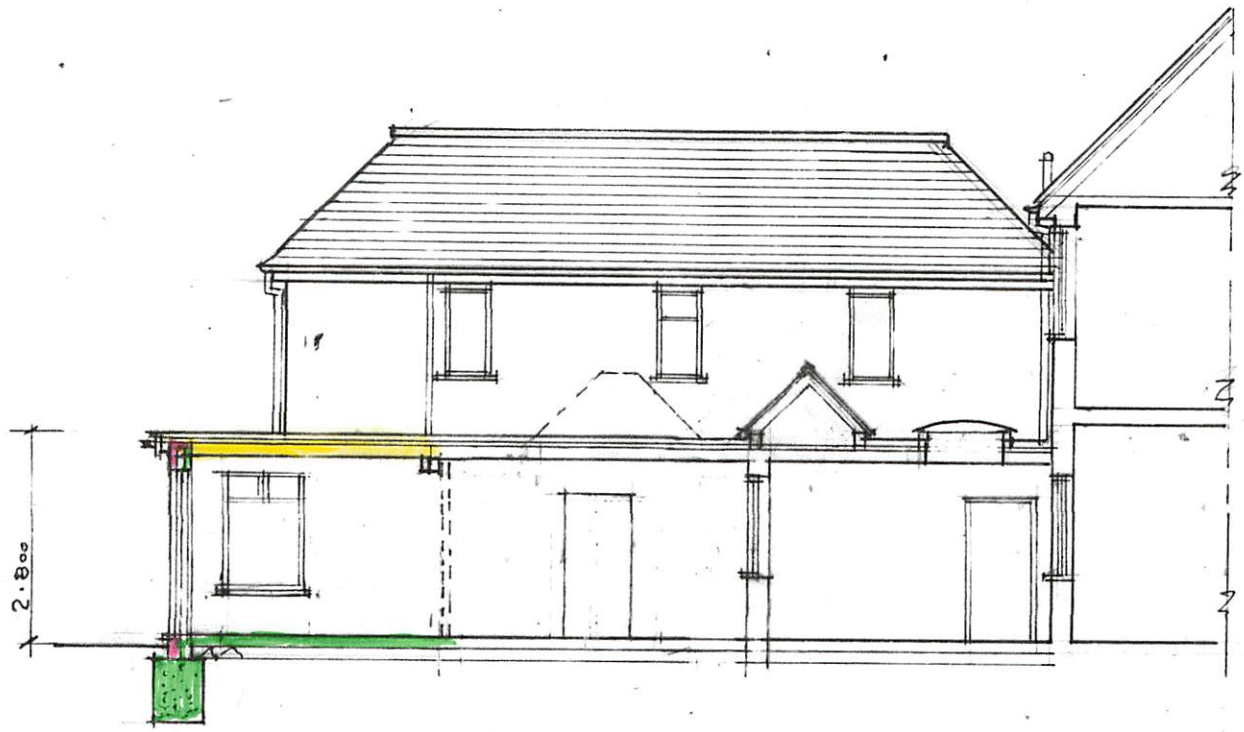

CROSS SECTION A-A

Amendment 'A' East side elevation added. July 25

ELEVATION AND SECTION

PROPOSED. EXTN. TO CHILDCARE PREMISES

85 SHILTON ROAD BARWELL LEICS

C. J. RUSTED Arch. Technologist

Date: June 2025

Scale: 1:100 Drw'g No KOG2025/2 A