
COPYRIGHT RESERVED
DO NOT SCALE FROM THIS DRAWING


TREE PIT IN CAR PARK - PLAN

Scale 1:50

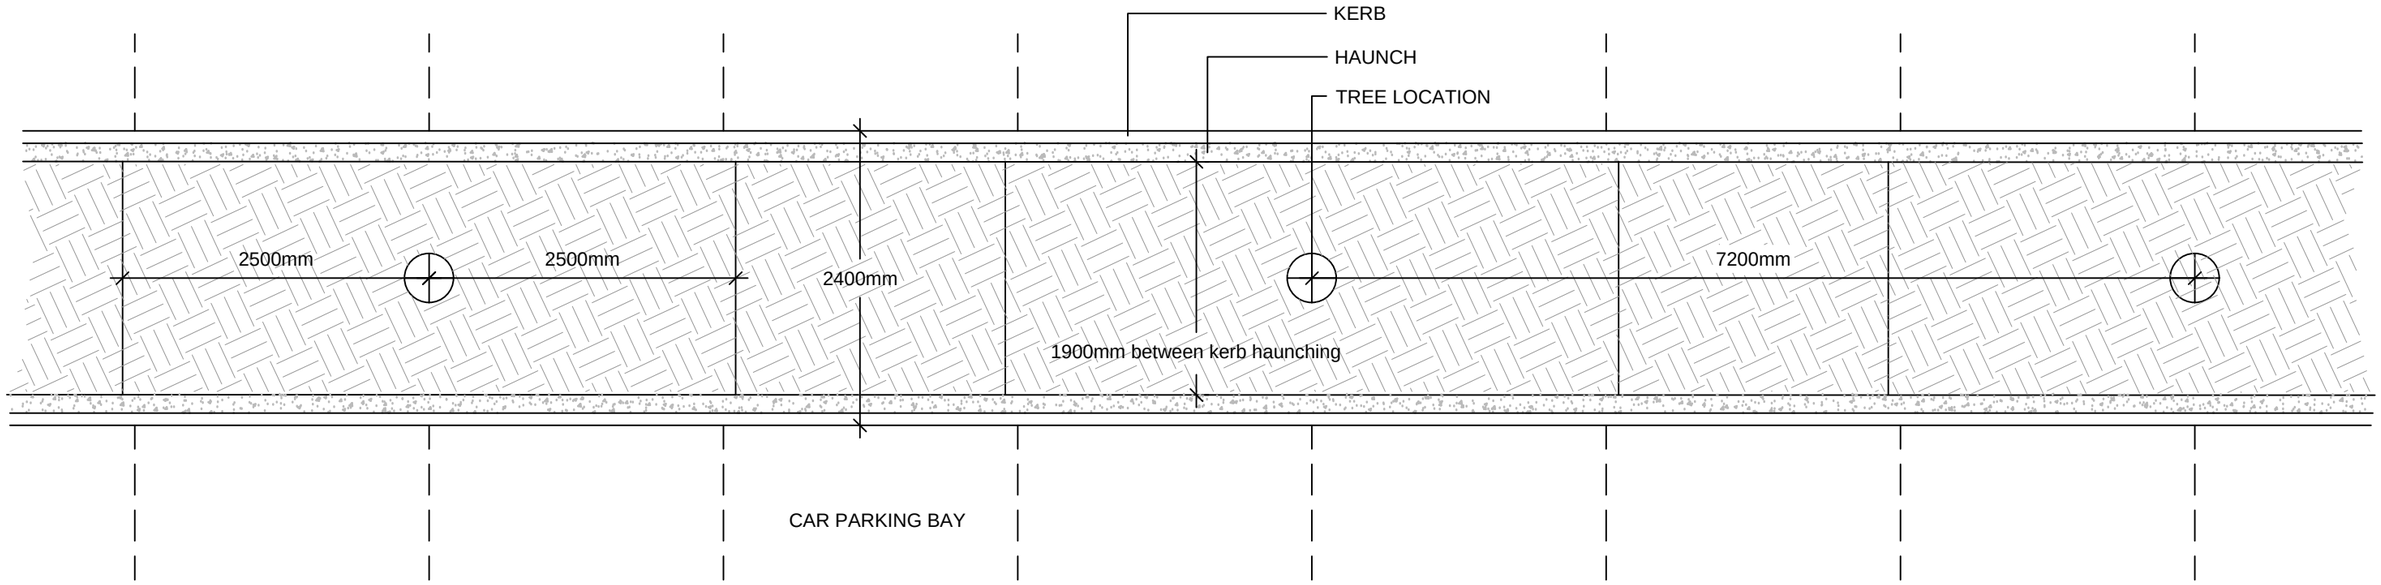

TREE PIT IN CAR PARK - SECTION DETAIL

Scale 1:20

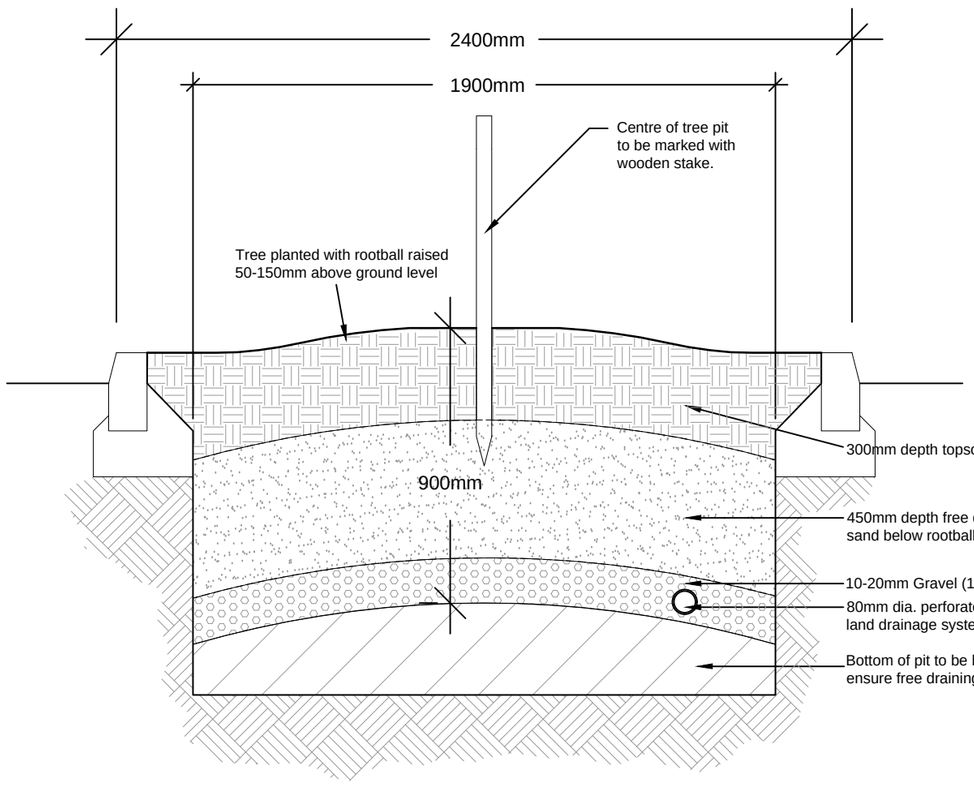

NOTE:

Overall dimensions of tree pits to be 5m x 1.9m x 0.9m

*TREE PIT DRAINAGE:

Requirement for drainage will be dependent on permeability of the ground. To be determined by main contractor by trial soakaway tests in tree pit positions.

REV NOTE DATE AUTH

BCA BARRY CHINN associates Landscape Architects

CLIENT
CURTIS HALL LTD.

PROJECT
NAILSTONE COLLIERY, LEICESTERSHIRE

DRAWING
DETAIL OF TREE PIT IN CAR PARK ON PLOTS

CONTRACT	1336/13		DRG NO. 117
DATE	04/04/2017	DRAWN JM	
ISSUE	PLANNING	CHECKED DR	
SCALE	AS SHOWN	ORIG SHEET A3	REV -
CAD FILE	1336-13-17 Tree Pit in Car Park Detail.dwg		

Barry Chinn Associates Limited: Harbury Road, Deppers Bridge, Southam, Warwickshire CV47 2SZ
T +44 (0)1926 614031 F +44 (0)1926 614433 E gen@bca-landscape.com W www.bca-landscape.com