
COPYRIGHT RESERVED
DO NOT SCALE FROM THIS DRAWING

NOTES


Refer to Soft Landscape Proposals Drawings for Indicative Plant Species Mixes.

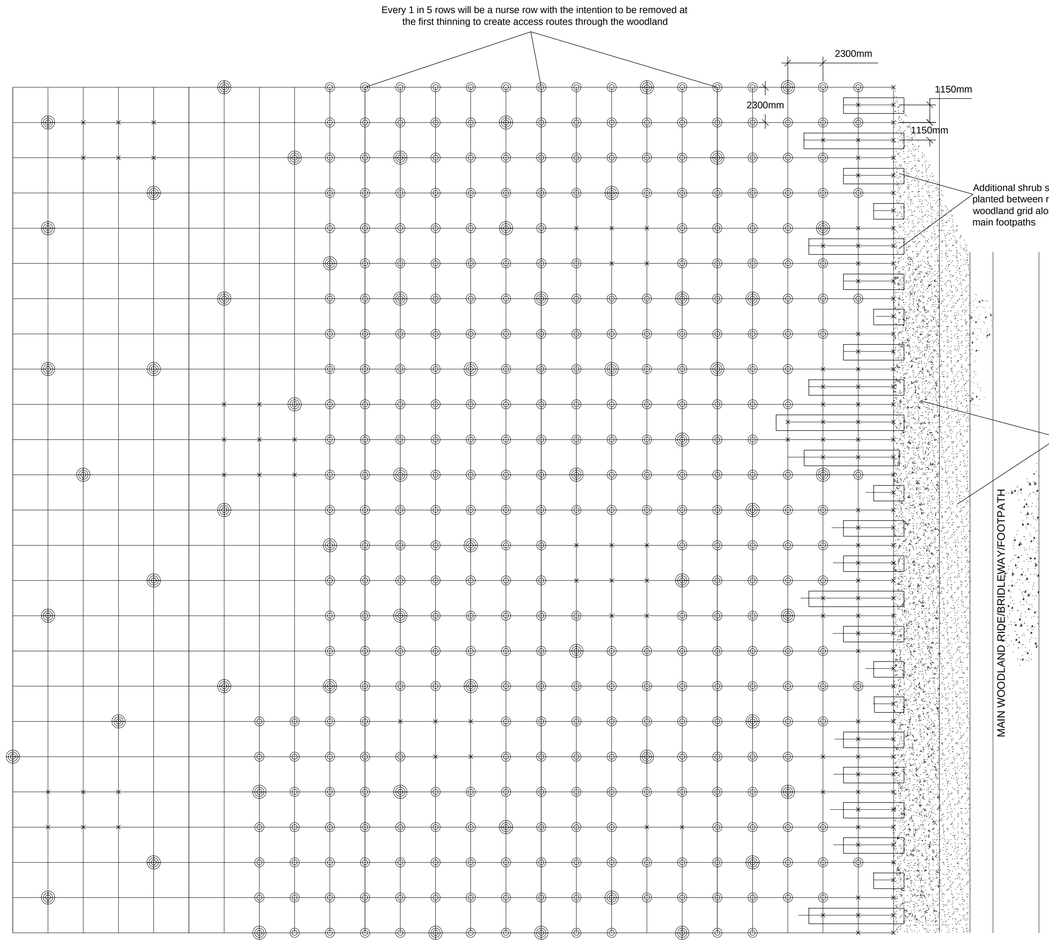

KEY

- ◎ Tree Species 85%
- × Transplant Shrub 15%
- ⊕ Feathered Trees (To be incorporated into 2.3 x 2.3m grid)


WOODLAND/ WET WOODLAND /FORESTRY MIX PLANTING MATRIX GRID
Scale 1:200

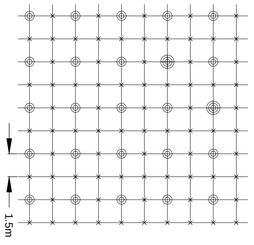

KEY

- ◎ Tree Species 25%
- × Transplant Shrub 75%
- ⊕ Feathered Trees (To be incorporated into 3m x 3m grid)


GENERAL WOODLAND MIX 1.5M PLANTING MATRIX GRID
Scale 1:200

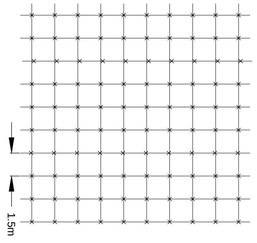


KEY

- × Transplant Shrub 100%


GENERAL THICKET MIX 1.5M PLANTING MATRIX GRID
Scale 1:200

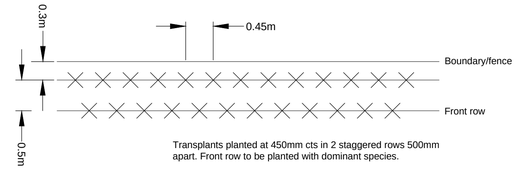


NATIVE HEDGE SETTING OUT
Scale 1:50

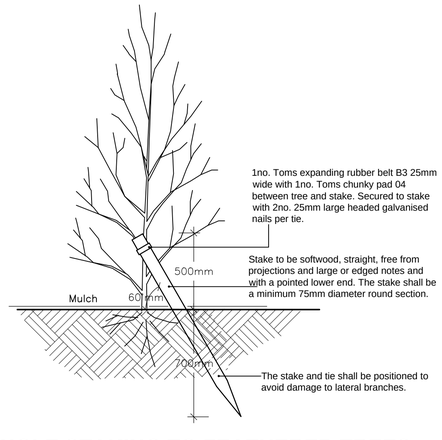

ANGLE STAKING TO FEATHERED TREES
Scale 1:20

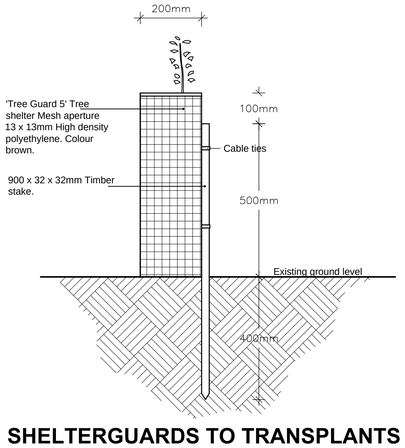


SHELTERGUARDS TO TRANSPLANTS
Scale 1:10

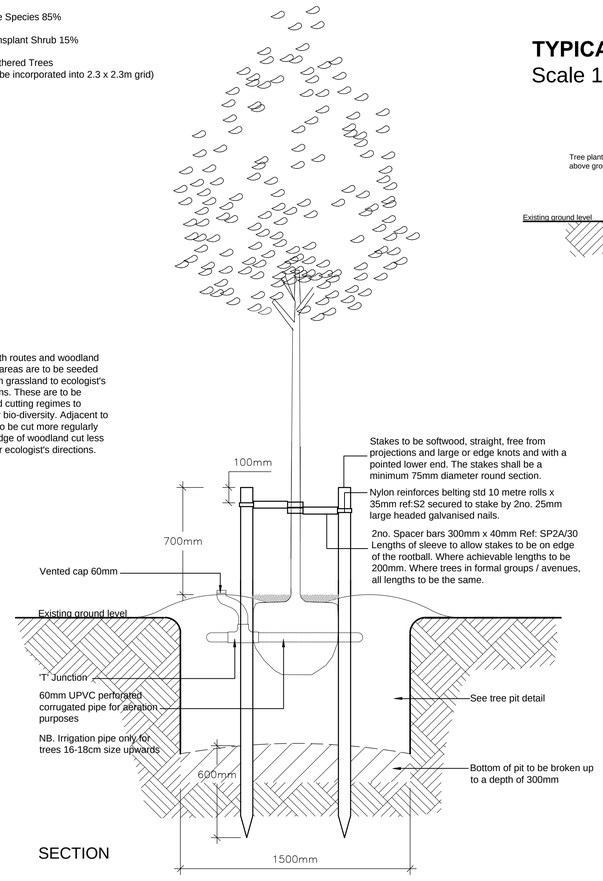

DOUBLE STAKING TO CLEAR STEM EXTRA HEAVY STANDARD TREES (for use on 14-18cm girth trees and above)
Scale 1:20

TYPICAL TREE PIT DETAIL IN SOFT LANDSCAPE
Scale 1:20

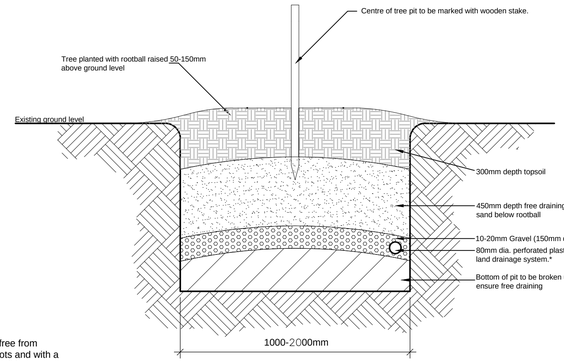

NOTE:

TREE PIT SIZES:

Tree pit dimensions will vary depending on rootball size as below:


1000 x 1000 x 750mm overall depth:
Selected Standard Trees 10-12cm stem girth;
Heavy Standard Trees 12-14cm stem girth;
Extra Heavy Standard Trees 14-16cm stem girth.


1500 x 1500 x 900mm overall depth:
Extra Heavy Standard Trees 16-18cm stem girth;
Extra Heavy Standard Trees 18-20cm stem girth;
Semi-Mature Trees below 40cm stem girth.

2000 x 2000 x 1000mm overall depth:
Semi-Mature Trees above 40cm stem girth.

*TREE PIT DRAINAGE:

Requirement for drainage will be dependent on permeability of the ground. To be determined by main contractor by trial soakaway tests in tree pit positions.

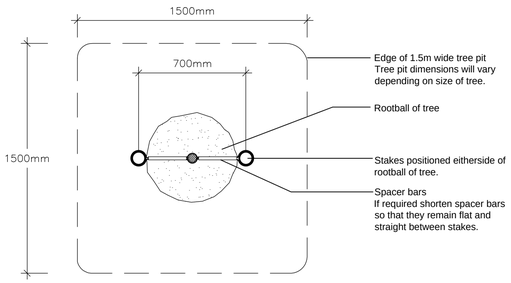

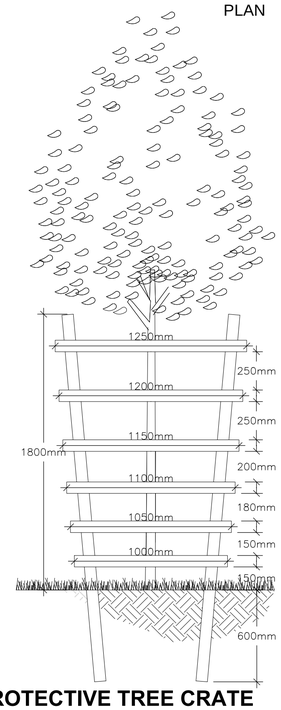

PROTECTIVE TREE CRATE
(To protect against livestock damage)
Scale 1:20

REV NOTE DATE AUTH

BARRY CHINN associates Landscape Architects

CLIENT
CURTIS HALL LTD.

PROJECT
NAILSTONE COLLIERY, LEICESTERSHIRE

DRAWING
SOFT LANDSCAPE DETAILS

CONTRACT	1336/13			DRG NO. 113
DATE	11/01/2017	DRAWN	MG	
ISSUE	PLANNING	CHECKED	DR	
SCALE	AS SHOWN	ORIG SHEET	A1	REV -
CAD FILE	1336-13-113-soft-landscape-details.dwg			

Barry Chinn Associates Limited: Harbury Road, Deppers Bridge, Southam, Warwickshire CV47 2SZ
T +44 (0)1926 614031 F +44 (0)1926 614433 E gpn@bca-landscape.com W www.bca-landscape.com