

Mr & Mrs Warwick
12 Farneway
Hinckley
Leicestershire LE10 0SN





Single Storey Side Extension to create
utility room and Garage.
New Porch & Boot Room

Proposed Floor Plans and Elevations

OPTION B

1 : 50
2025-14-03A

REV A :- Front Extension reduced to 1200mm

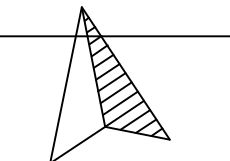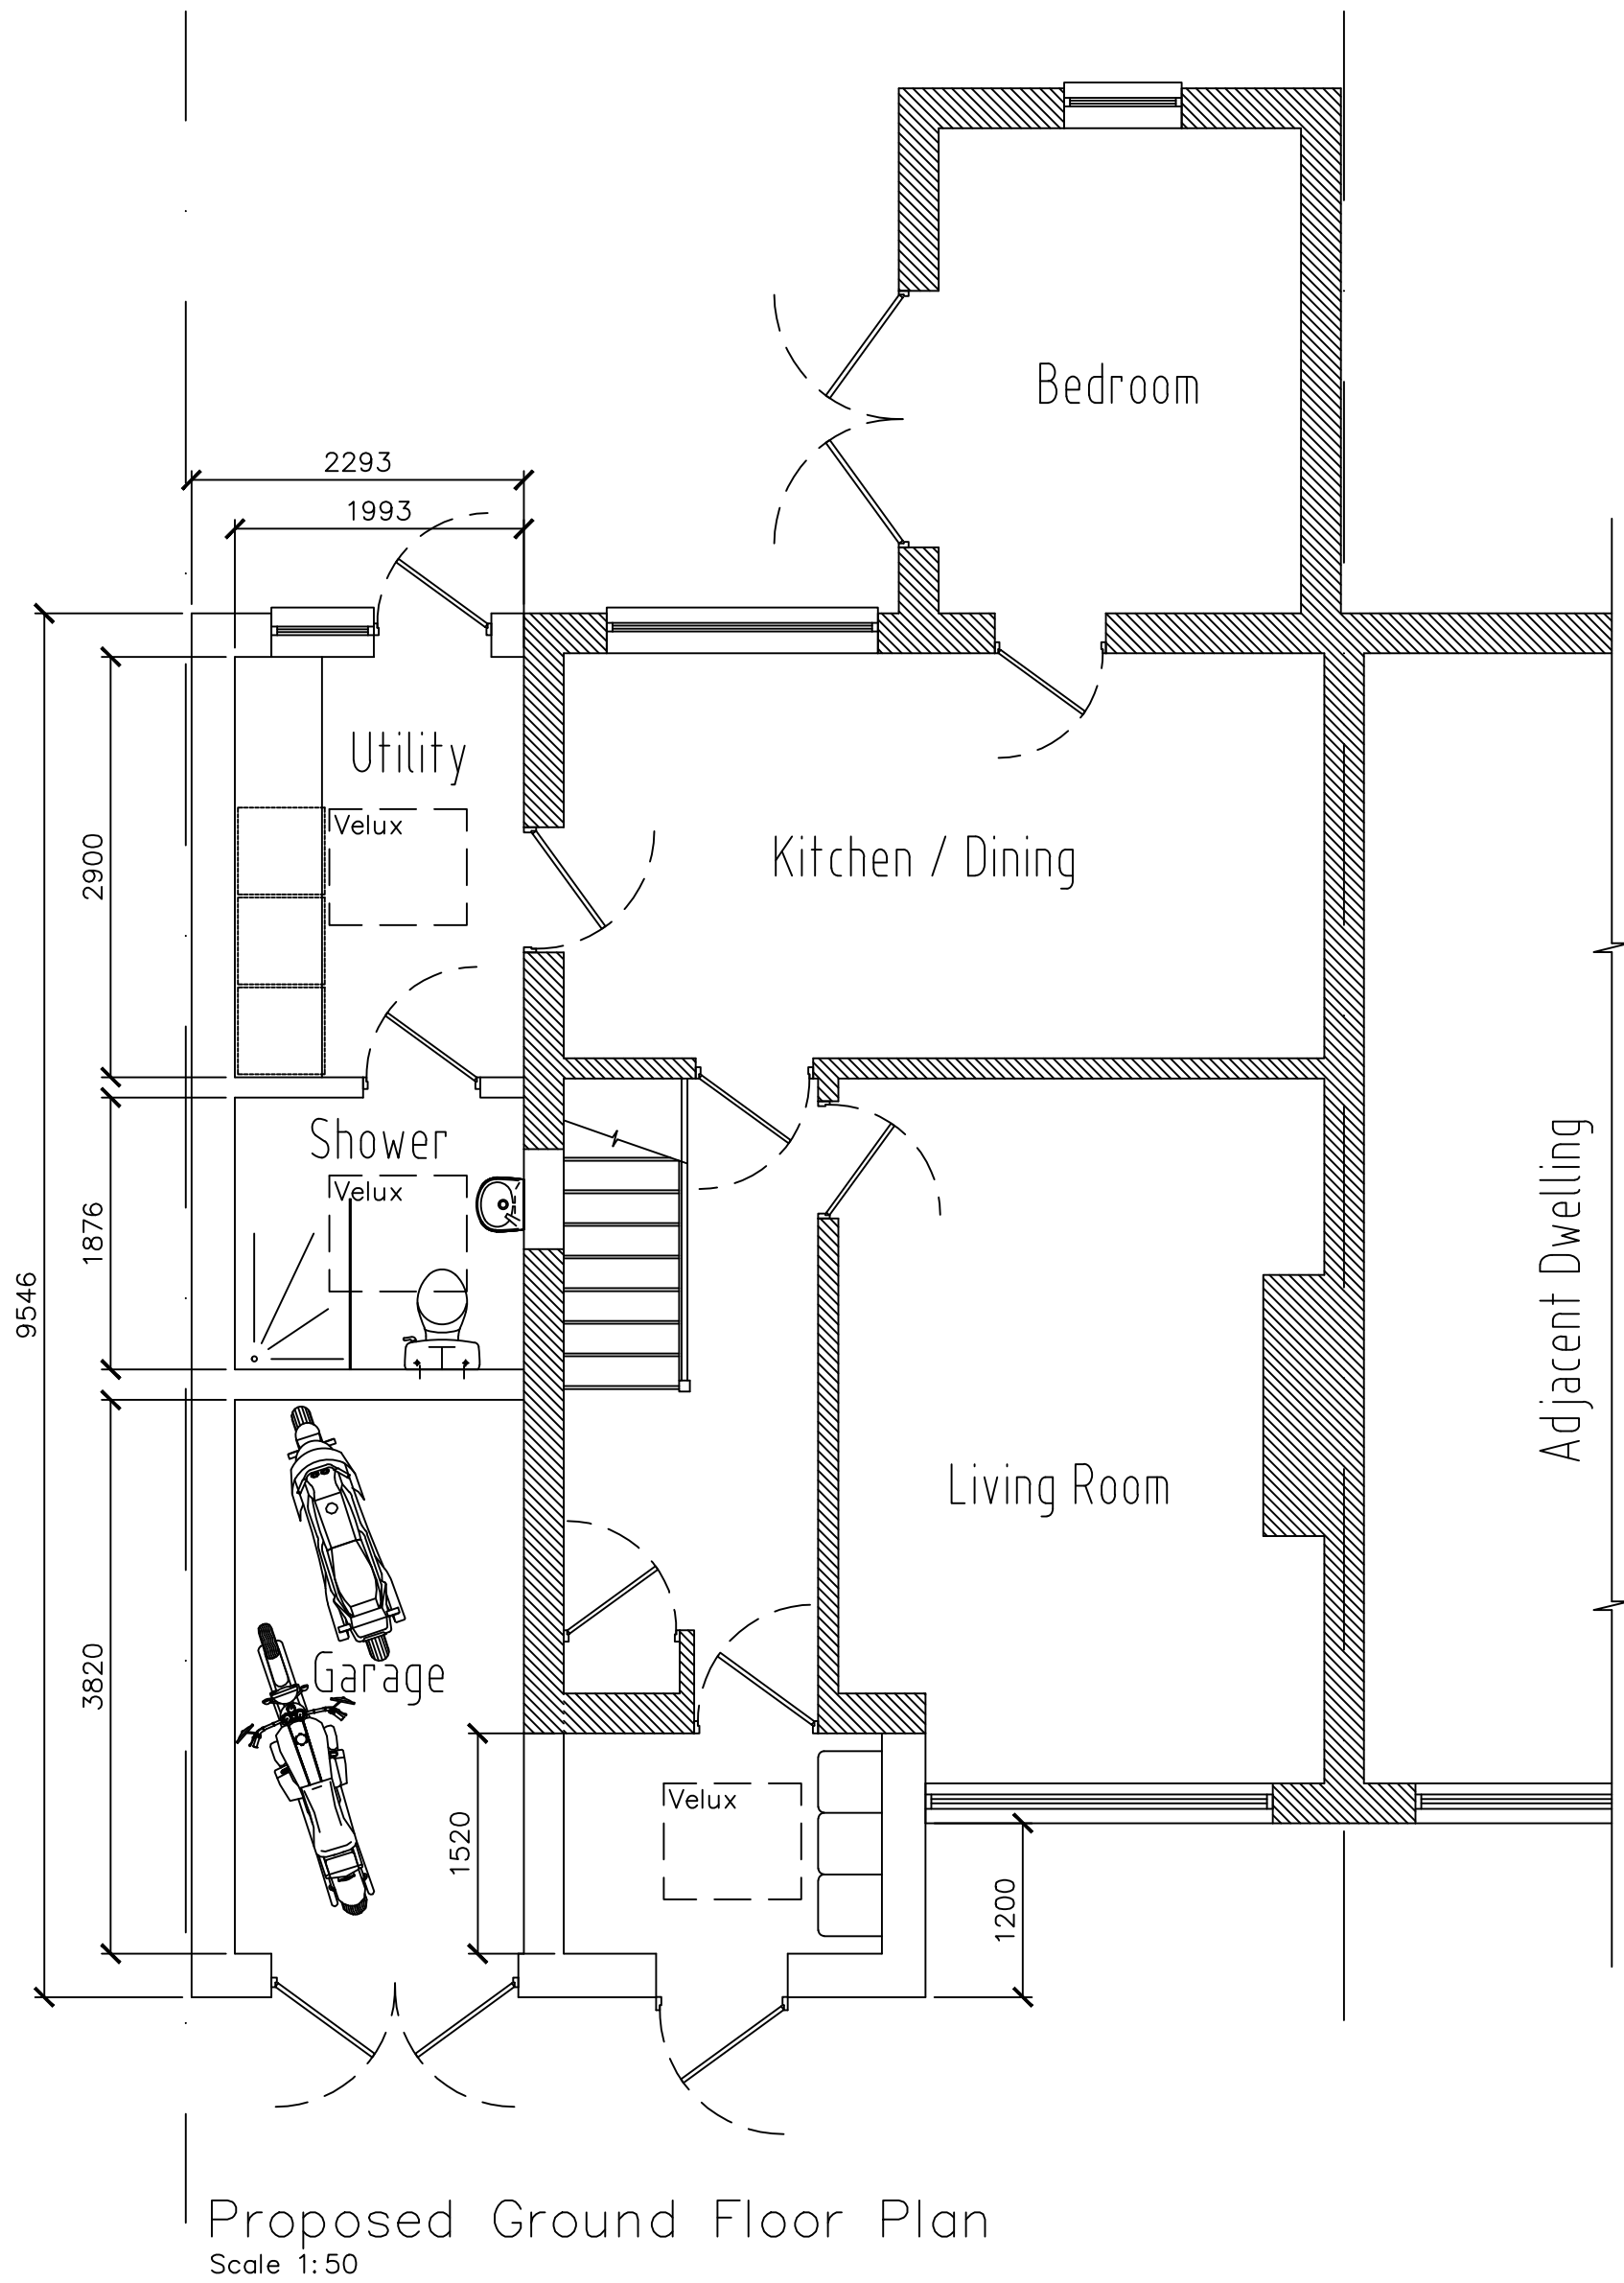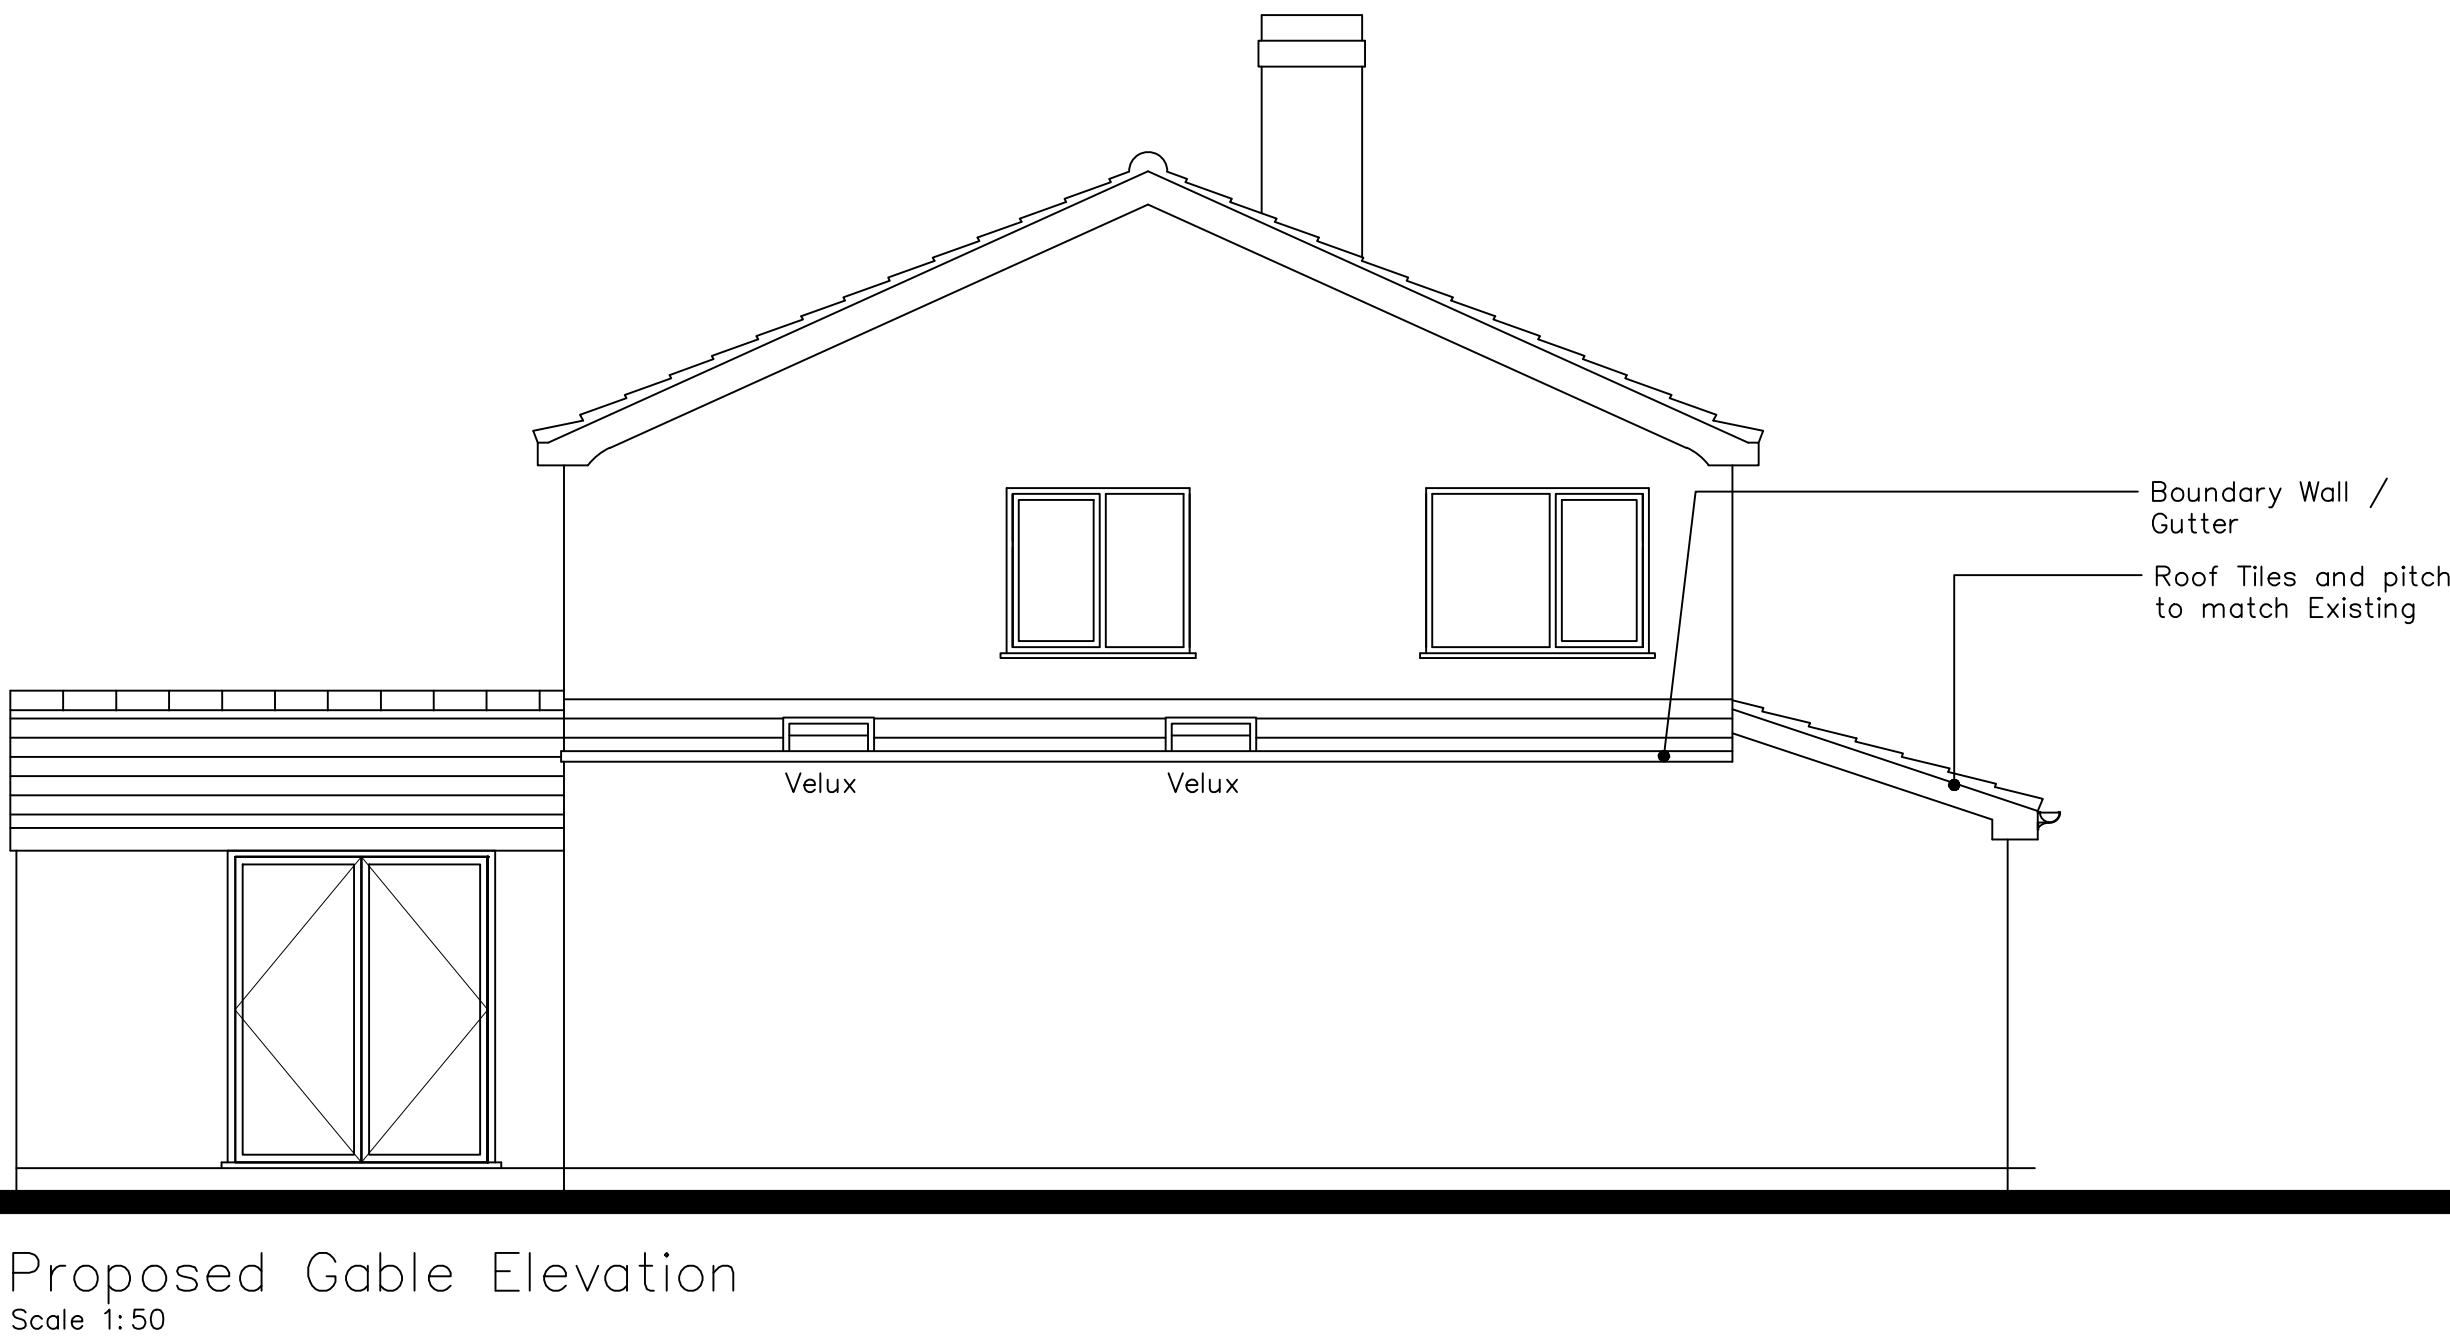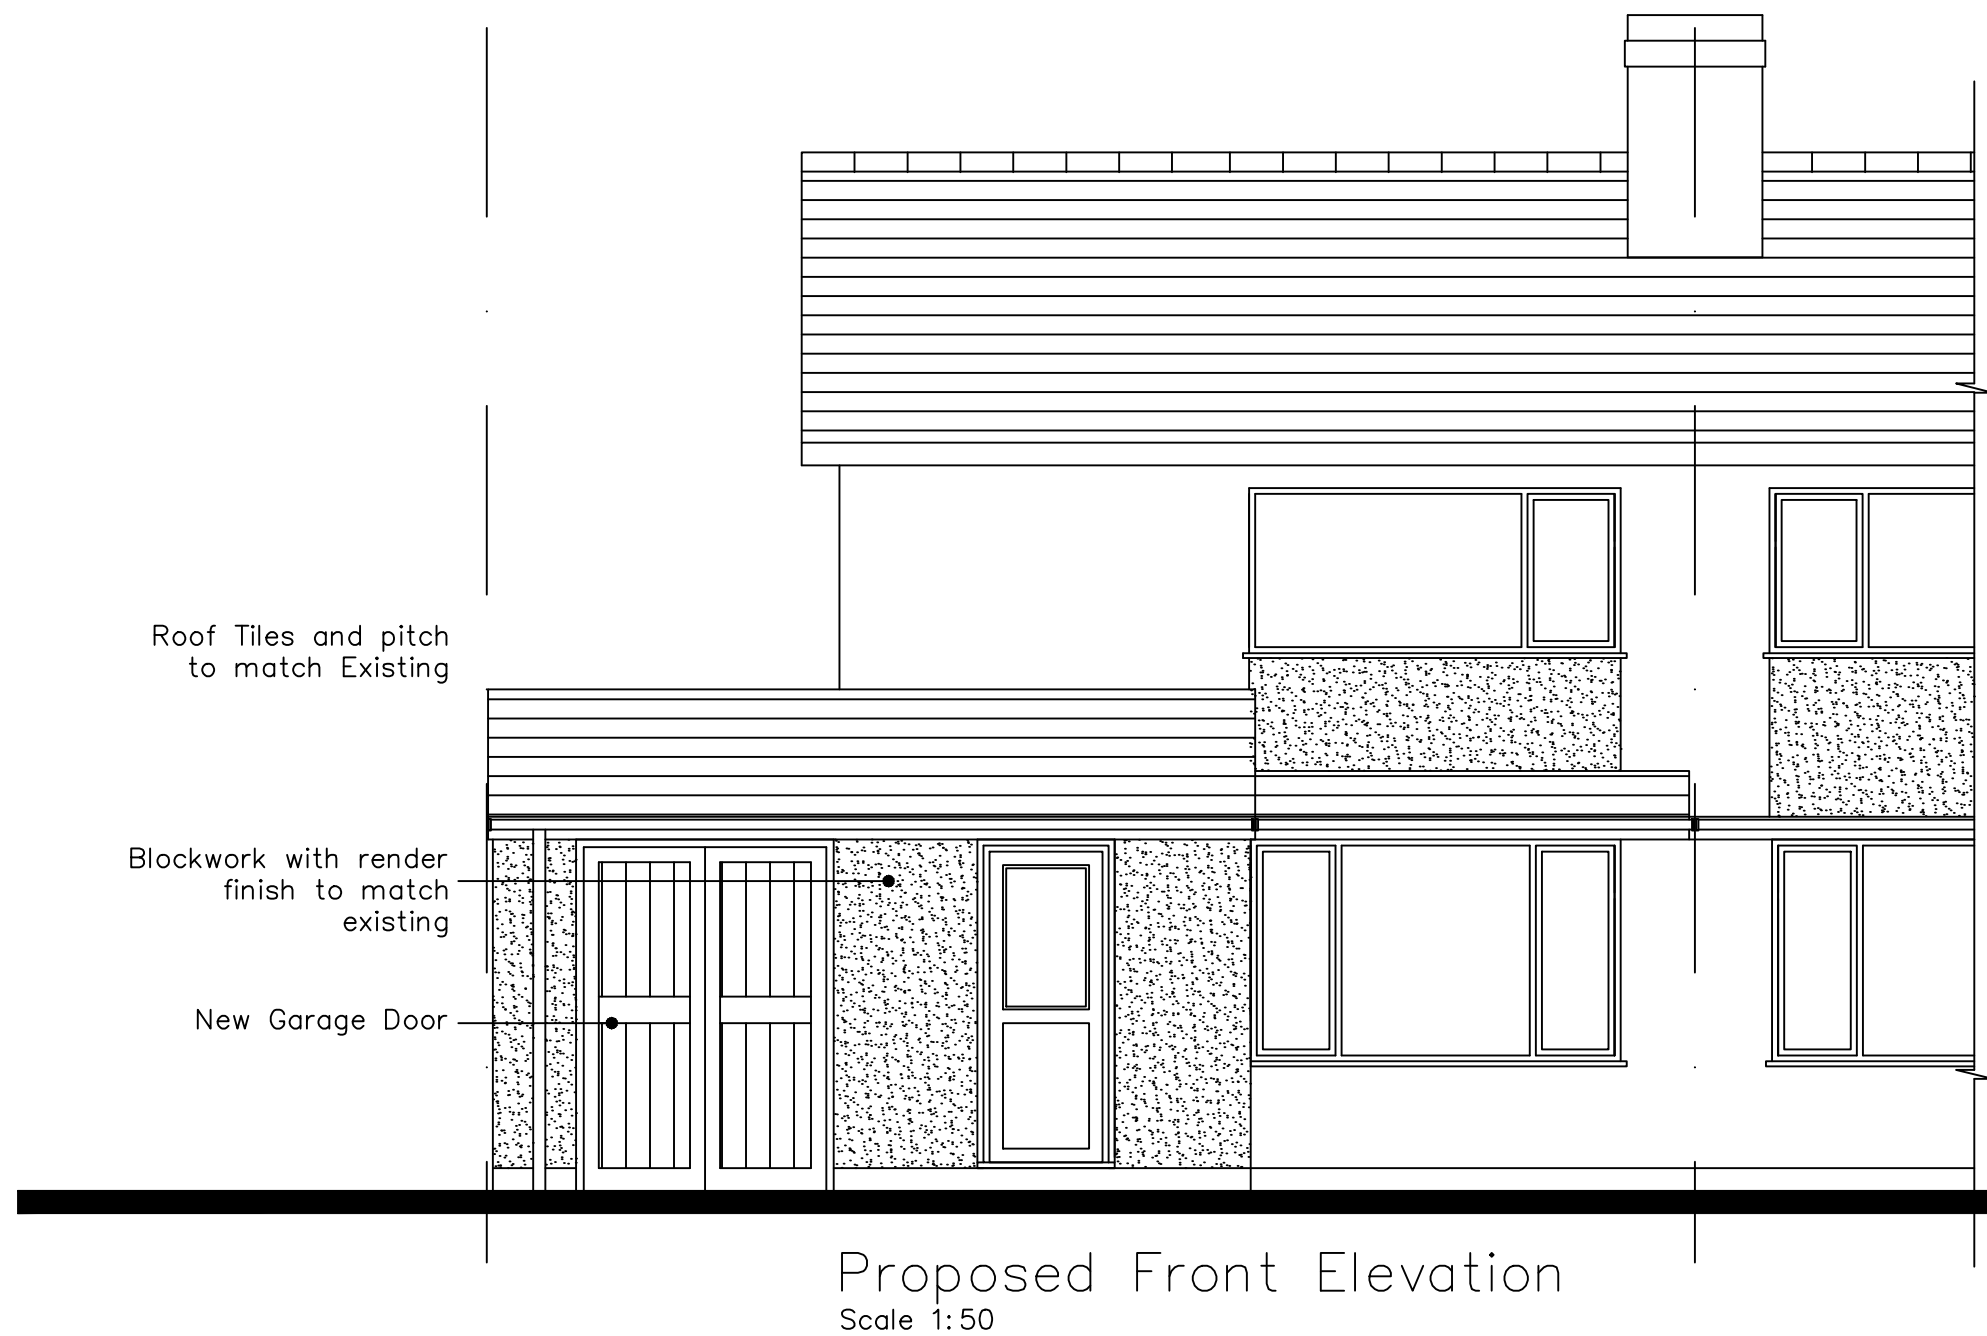

0 1 2 3 4 5m