



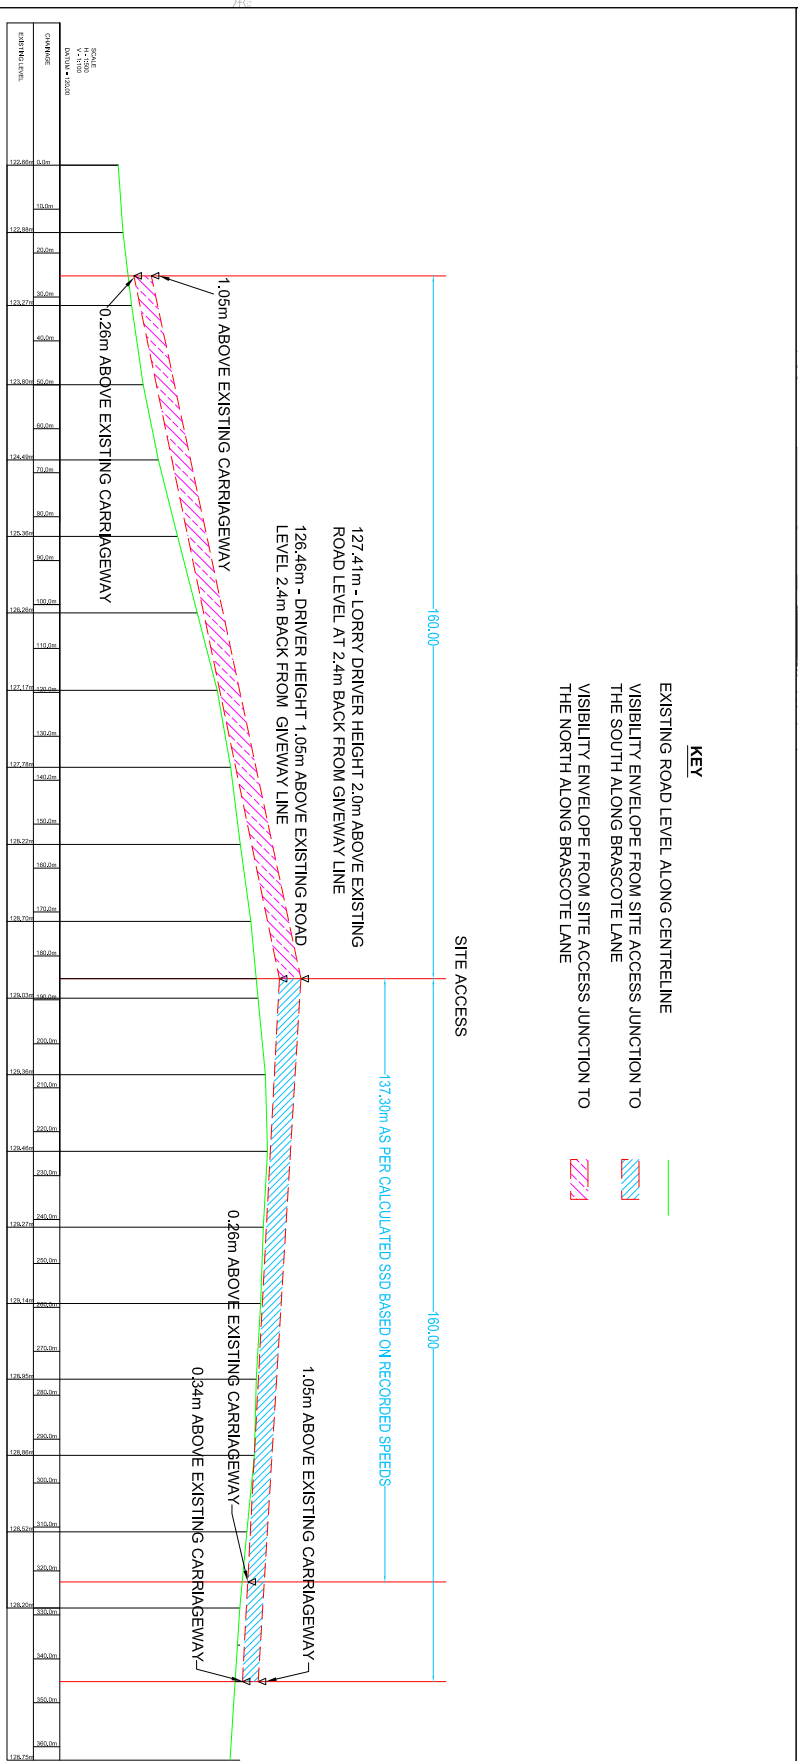

1. THIS DRAWING IS NOT TO BE SCALED FOR CONSTRUCTION PURPOSES.
2. THE CONTRACTOR SHALL CHECK ALL DIMENSIONS AND LEVELS ON SITE.

REV	DESCRIPTION	DATE	BY	AUTH
C	MINOR AMENDMENT FOLLOWING COMMENTS FROM LOCAL HIGHWAY AUTHORITY	02.08.23	JC	GM

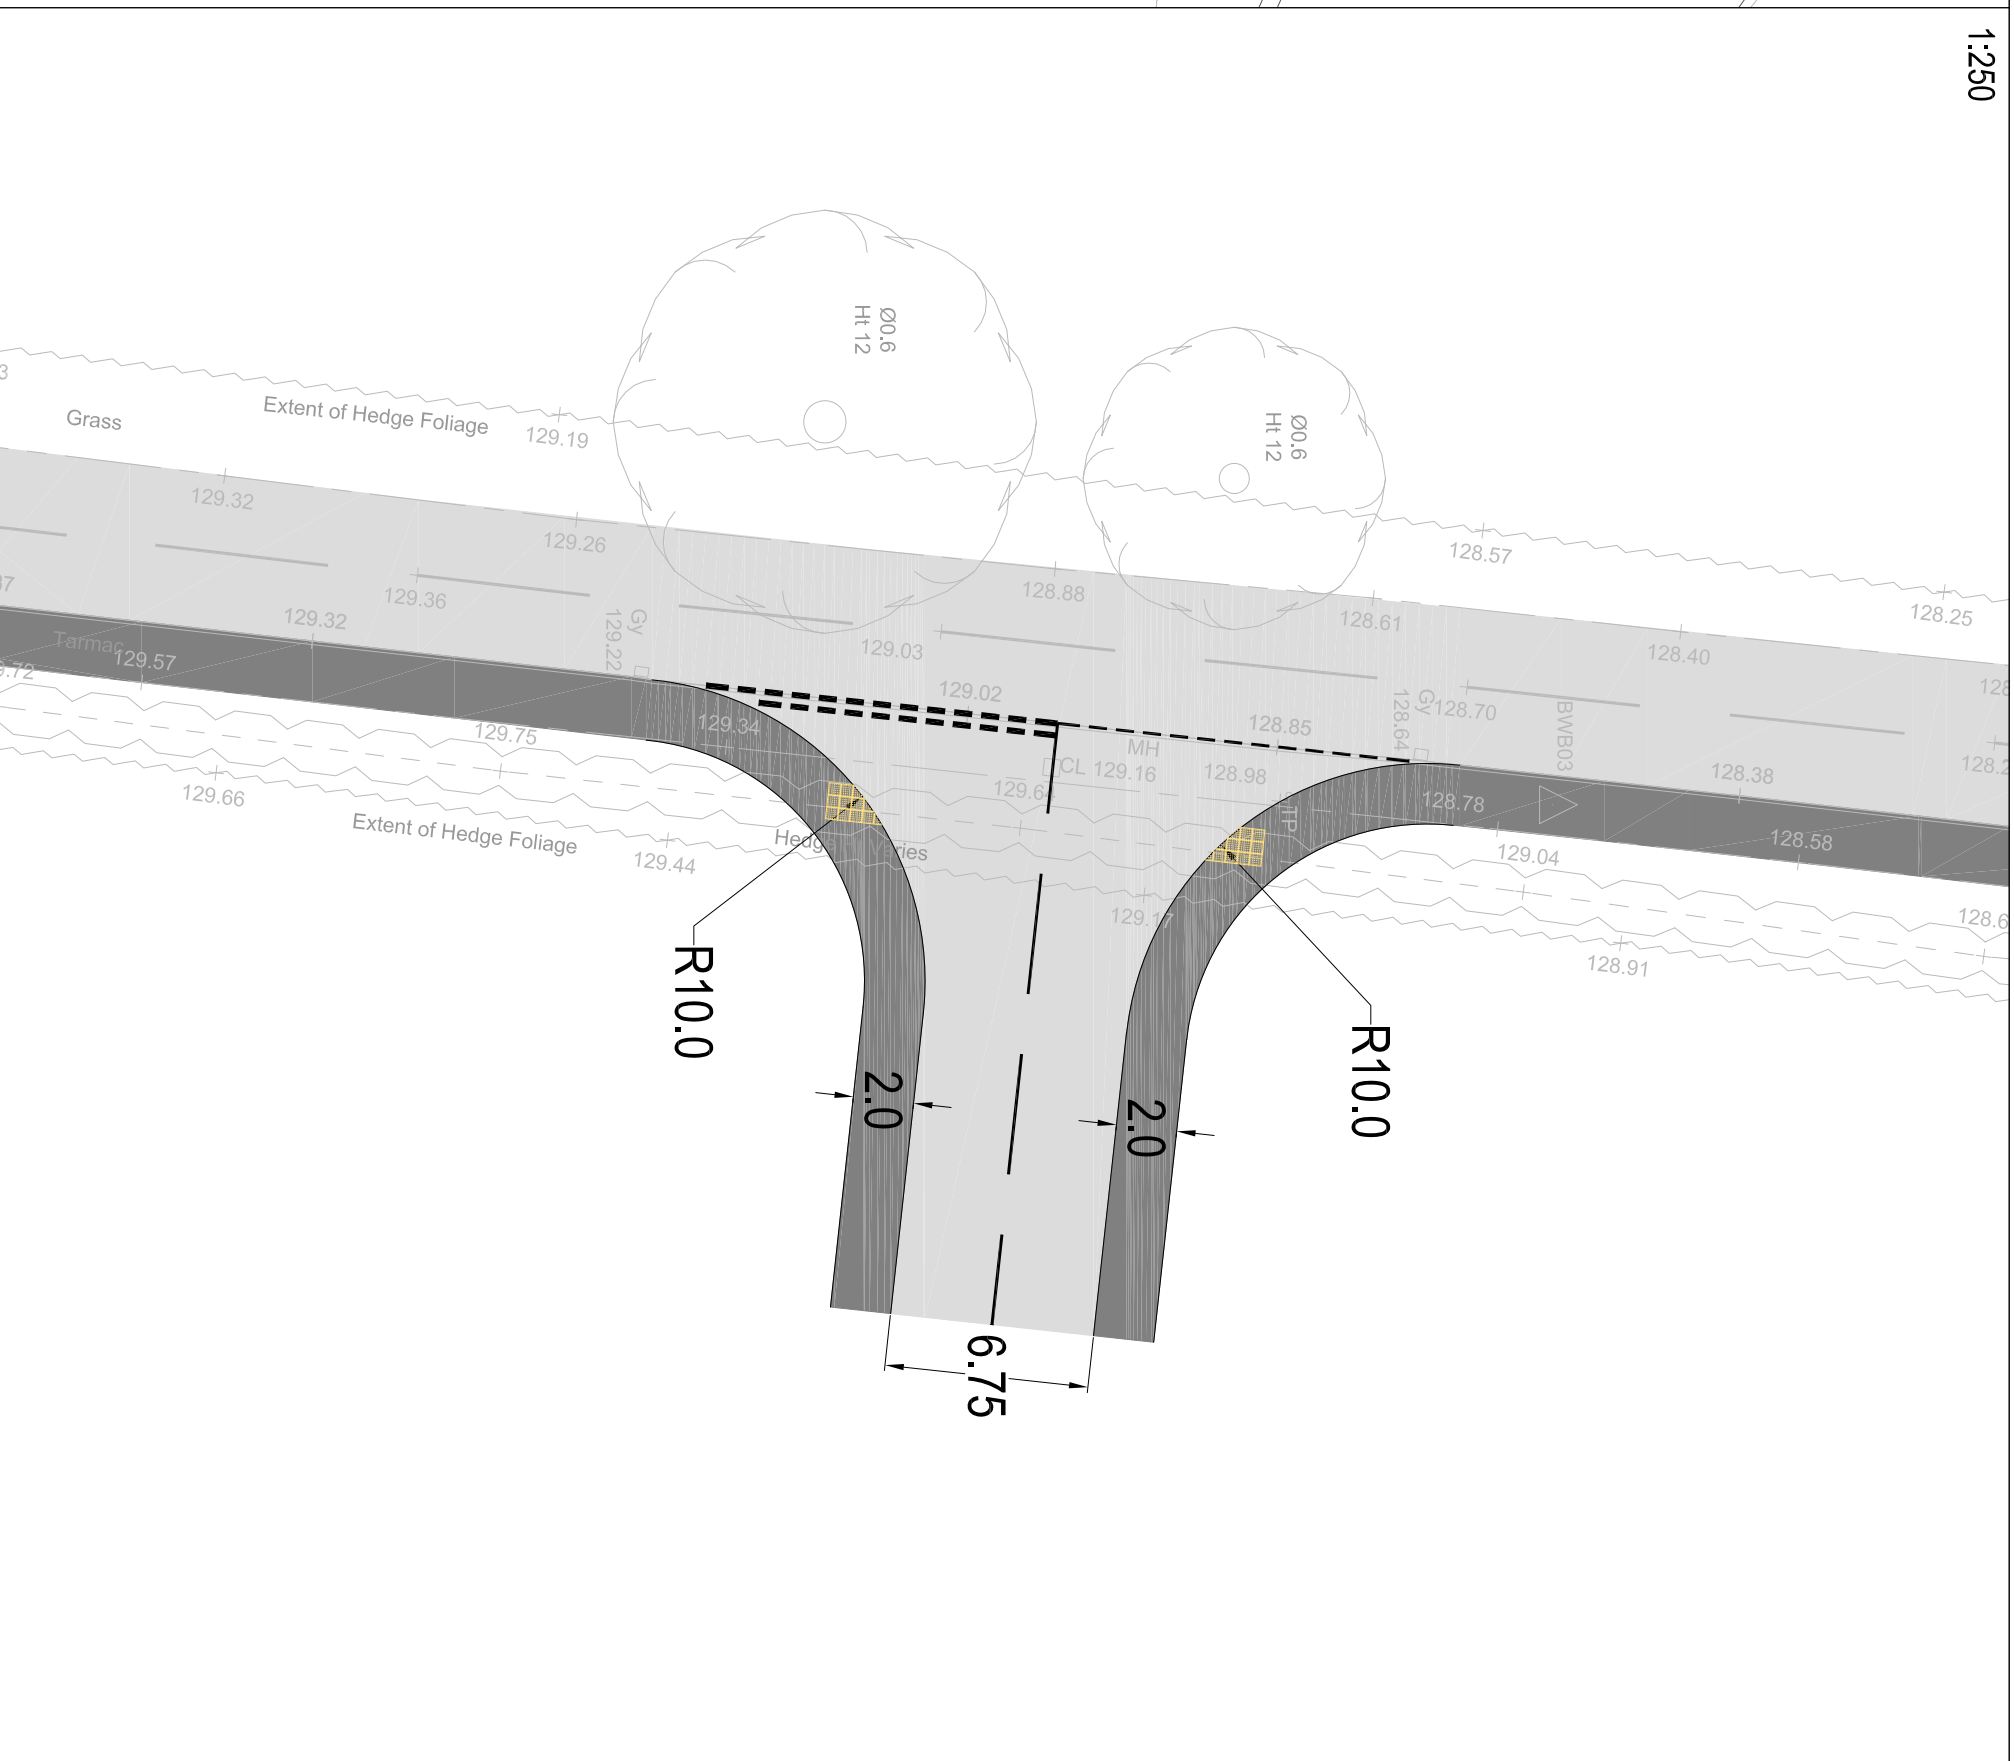

CLIENT
RICHBOROUGH ESTATES

PROJECT
LAND OFF BRASCOTE LANE
NEWBOLD VERDON

TITLE
PROPOSED SITE ACCESS LAYOUT

DRAWN	AUTHORISED	SCALE	SHEET SIZE	DATE
ML	GM	AS SHOWN	A2	28.07.22
PROJECT NO.			DRAWING NO.	REV
T20517			001	C