
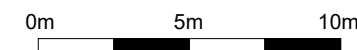
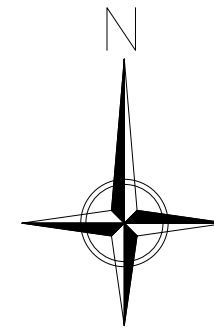


FOREST VIEW ROAD

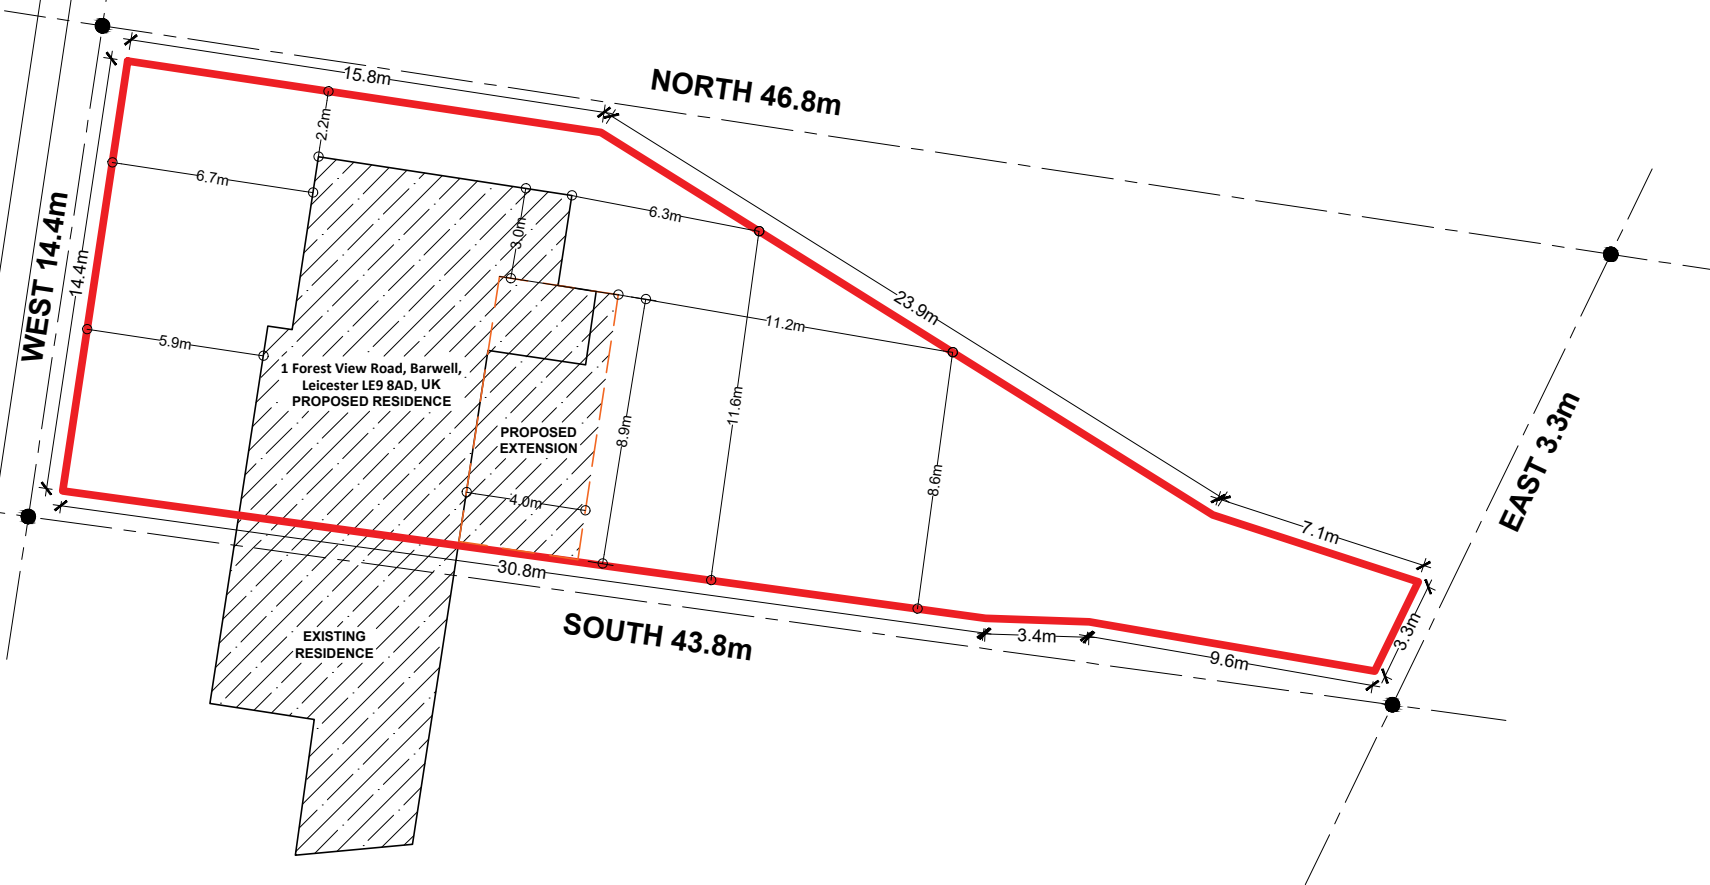

A
02 EXISTING SITE PLAN
Scale = 1:250

PROJECT ADDRESS:

1 Forest View Road,
Barwell, Leicester LE9
8AD, UK

PROJECT:

HOUSE SINGLE STOREY
EXTENSION PROPOSAL
DRAWINGS

ARCHITECT:

DATE

21 JAN 2026

SCALE

AS NOTED

SHEET

A3