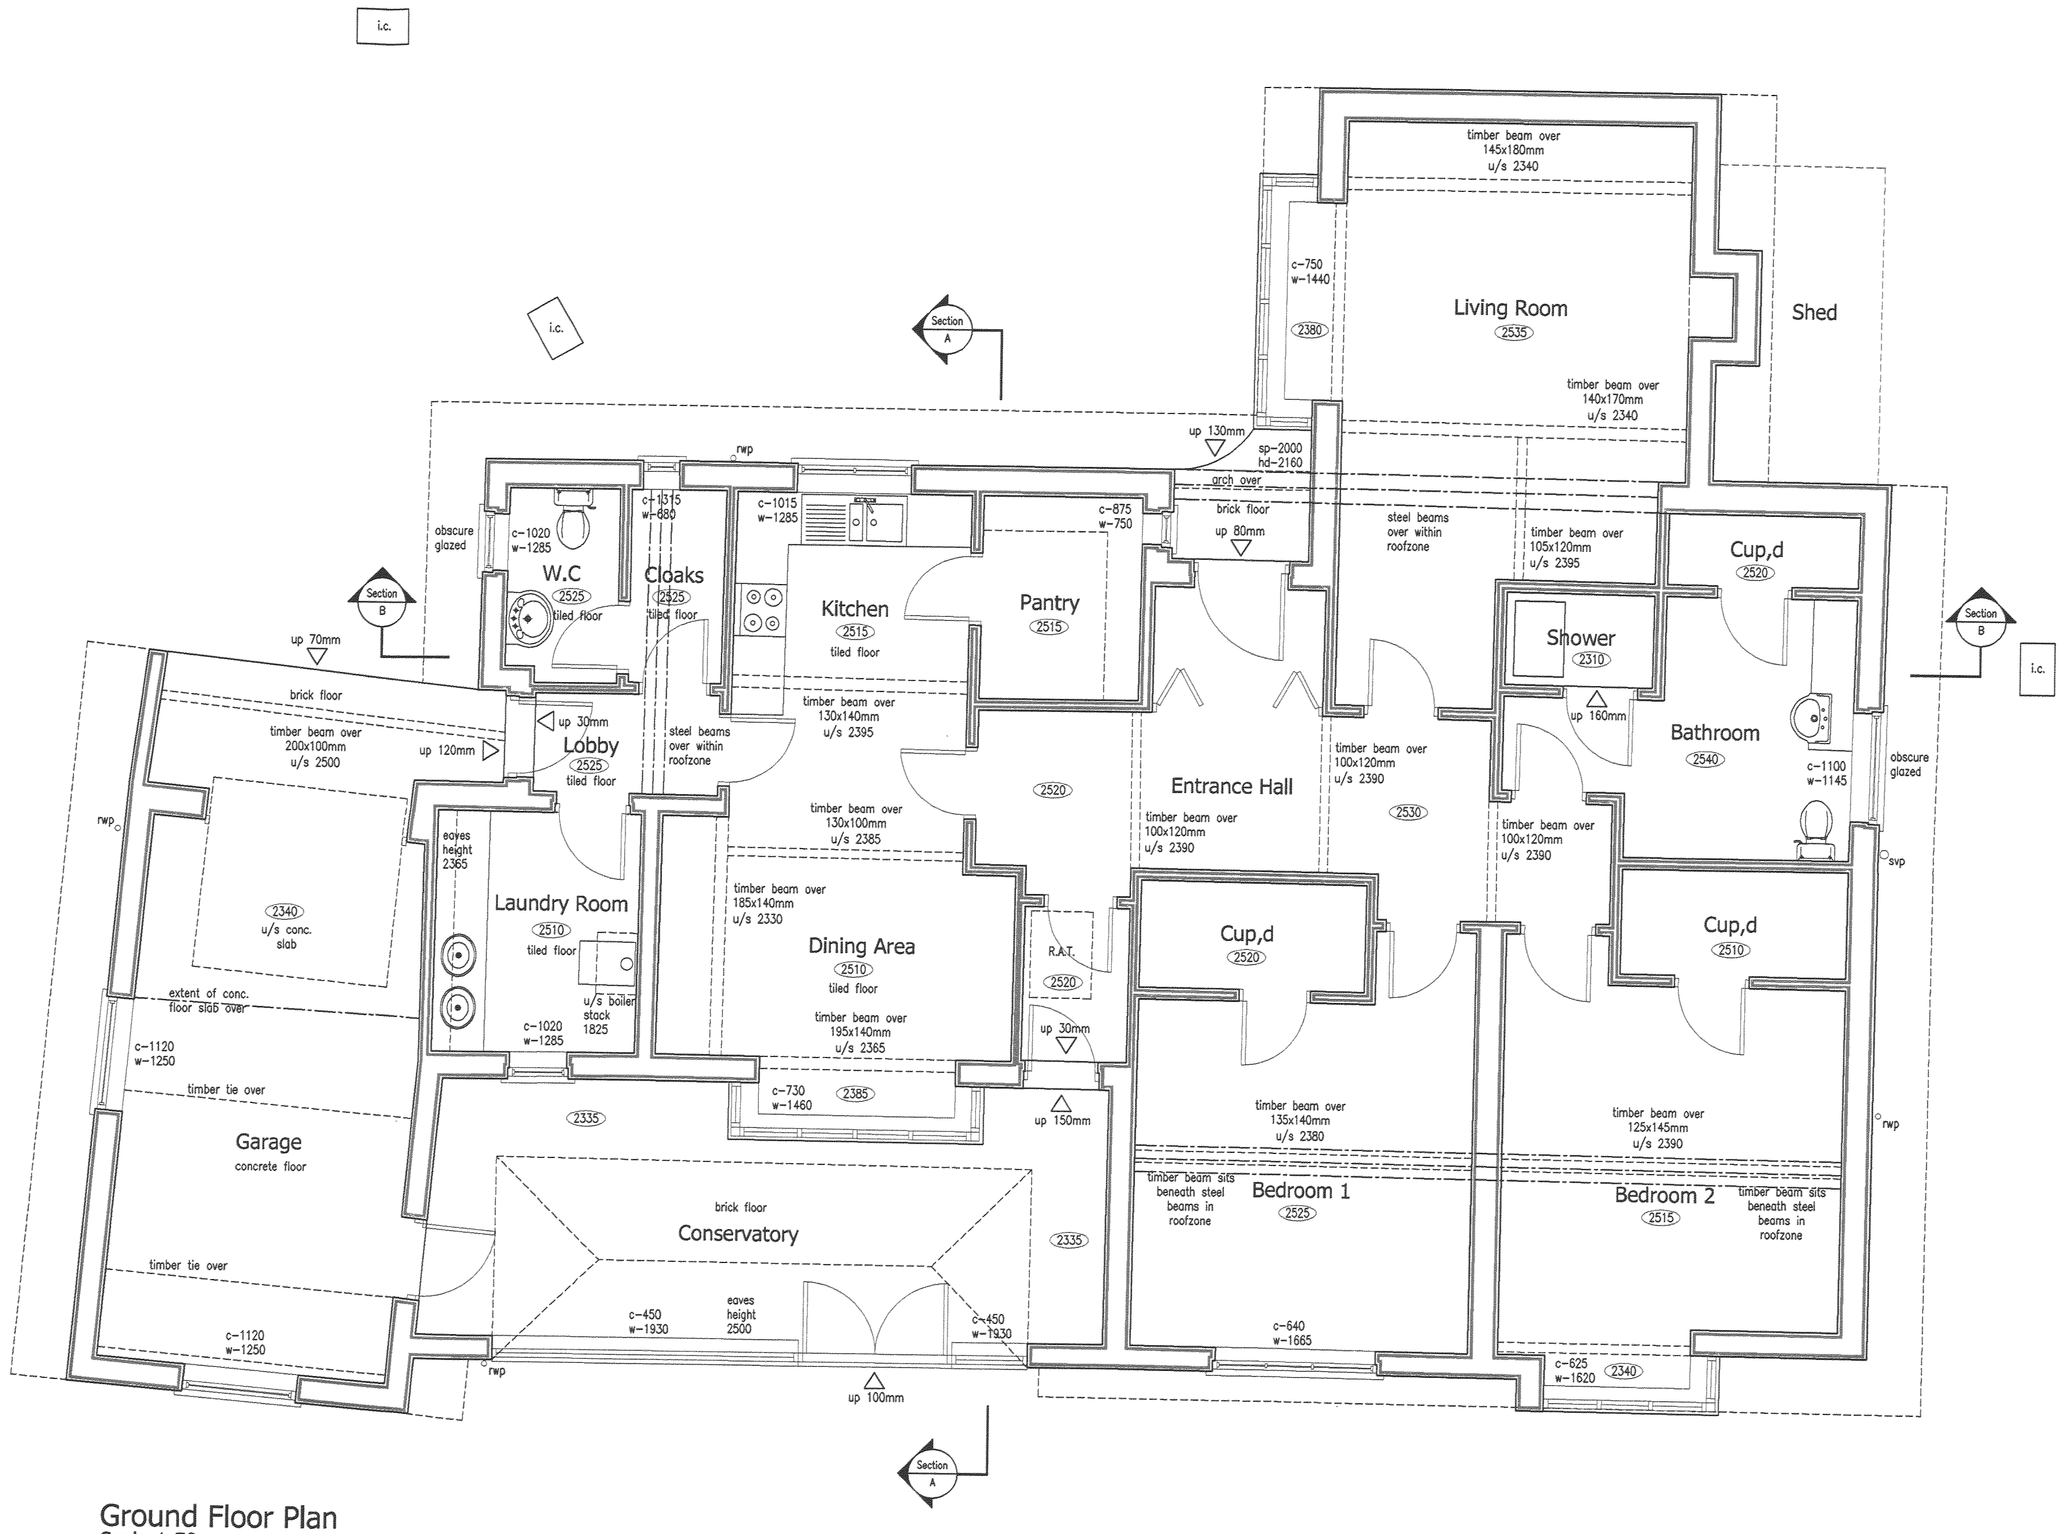


Ground Floor Plan
Scale 1:50

EXISTING DETAILS

PROPOSED ALTERATIONS ~ MANOR COTTAGE, 27 CHURCH ROAD, NAILSTONE

Revisions :

Figured dimensions must be taken in preference to scaled dimensions and any discrepancies are to be referred to David Granger Architectural Design Limited. Contractors, subcontractors and suppliers must verify all dimensions on site before commencing any work or making any workshop drawings. All drawings are copyright of David Granger Architectural Design Limited.

DAVID GRANGER
Architectural Design Limited

Project
Proposed Alterations to
Manor Cottage
27 Church Road
Nailstone

Drawing Title
Existing Details
(Sheet 1 of 4)

Client
Mr & Mrs D. Luczywo

Drawing No.
08.2424.01

Date
January, 2009

Scale
As Shown

Drawn by
J.R.

Checked by
S.F.

The Old Dairy, Mill St., Packington,
Ashby-de-la-Zouch, Leics. LE65 1WN
Tel: 01530 560989 Fax: 01530 560115
www.davidgrangerdesign.com
Company Reg. No. 3068912