

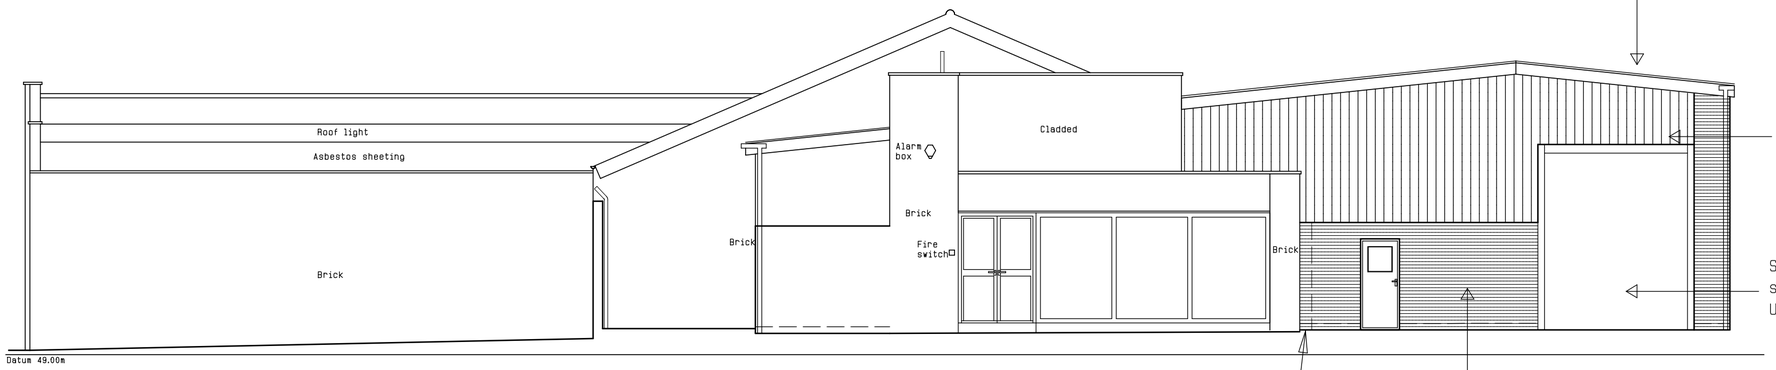



SOUTHERN ELEVATION

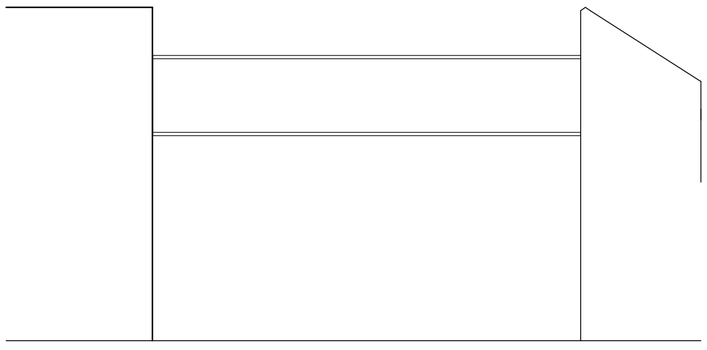

NORTHERN ELEVATION
EXISTING BEFORE FIRE

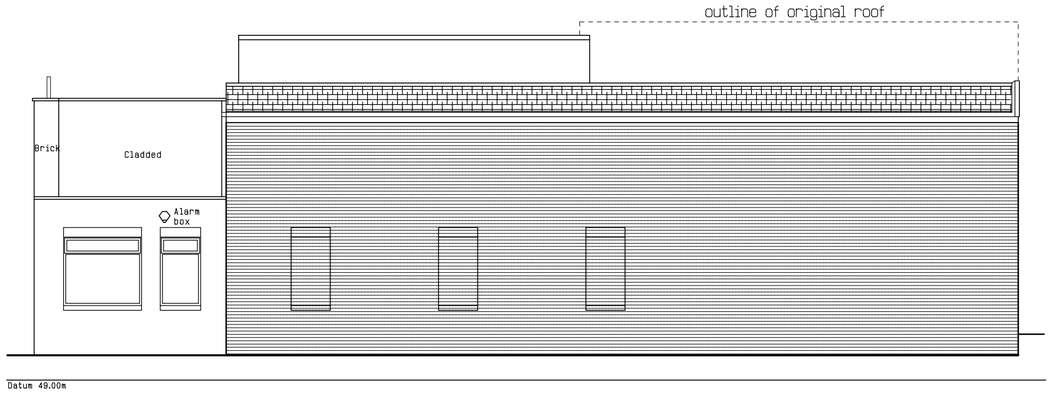

EASTERN ELEVATION

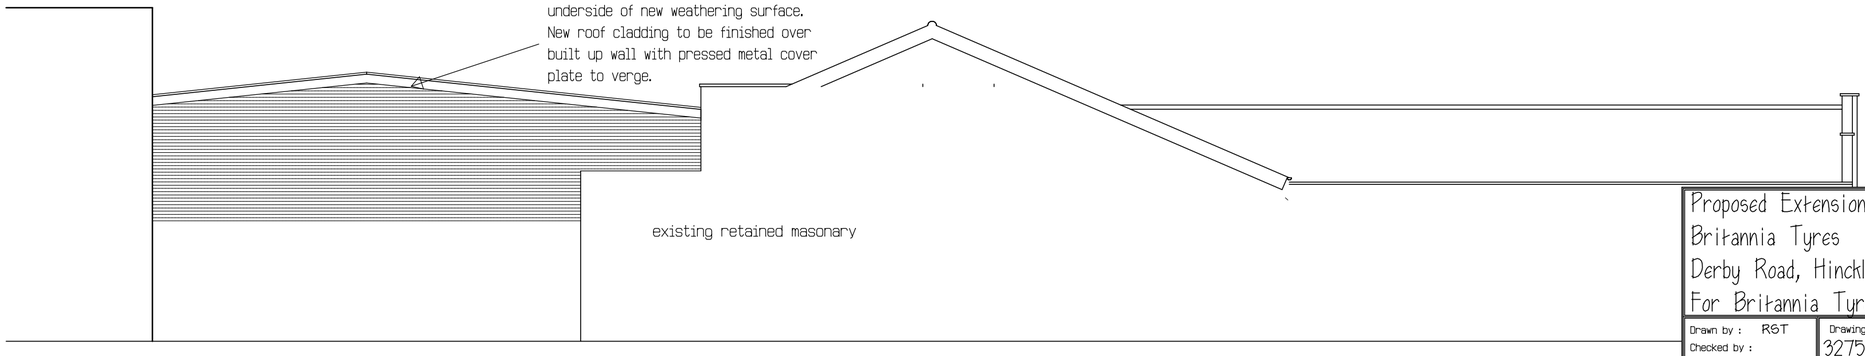

NORTHERN ELEVATION
PROPOSED

0 500 1000 2000 3000 4000 5000 6000 7000 8000 9000 10000

1 : 100 Scale line

Proposed Extensions
Britannia Tyres
Derby Road, Hinckley
For Britannia Tyres LTD

Drawn by : RST Checked by :	Drawing No. : 3275-4d	Scale : 1 : 100

revision	date	
a	01-10-08	additional north elevation added
b	30-10-08	updates after site visit
c	03-11-08	updated layout and elevations
d	09-12-08	corrective note added regarding facing brickwk to front elevation

R. John Craddock Associates.
Chartered Architects : Planning Supervisors
Dugdale House
25/27 Dugdale Street
Nuneaton CV11 5QJ
Tel: 024 7638 6769
Fax: 024 7664 1865