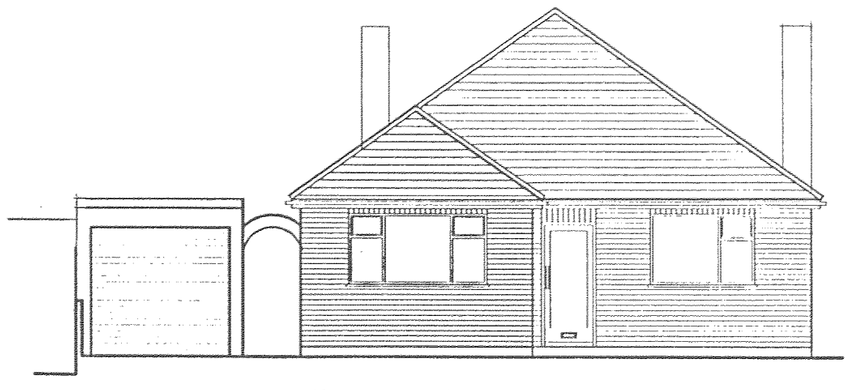

Front Elevation

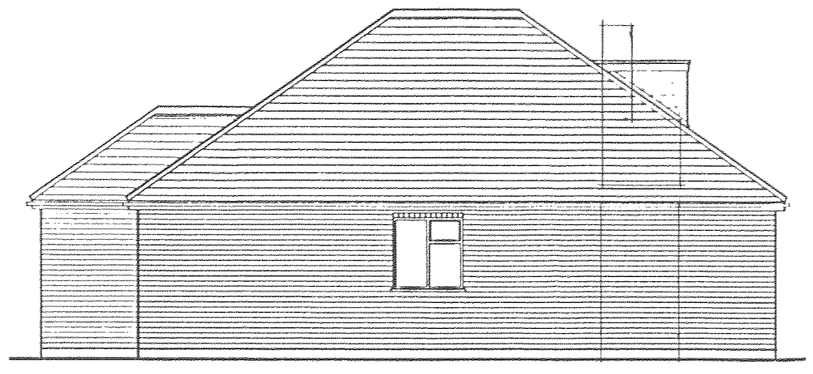

Side Elevation

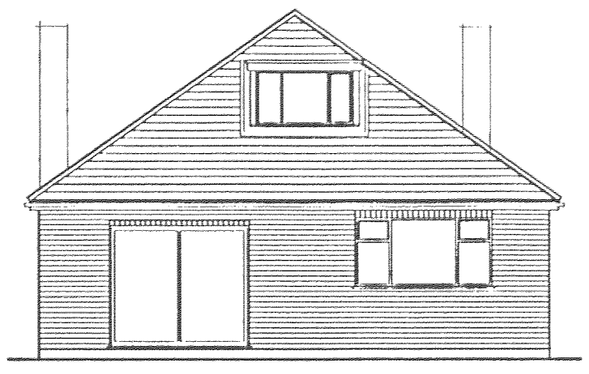

Rear Elevation

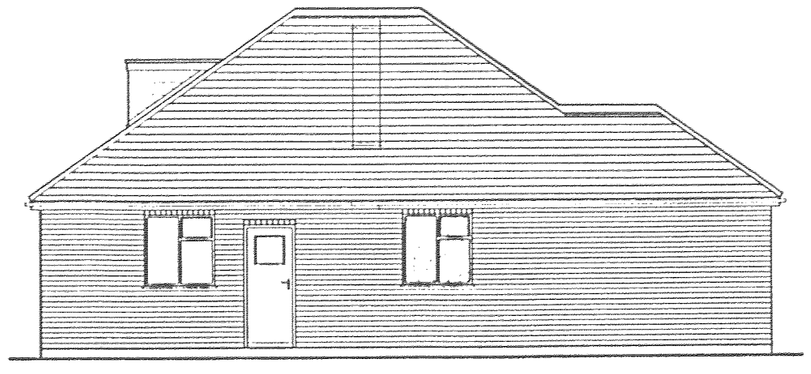

Side Elevation

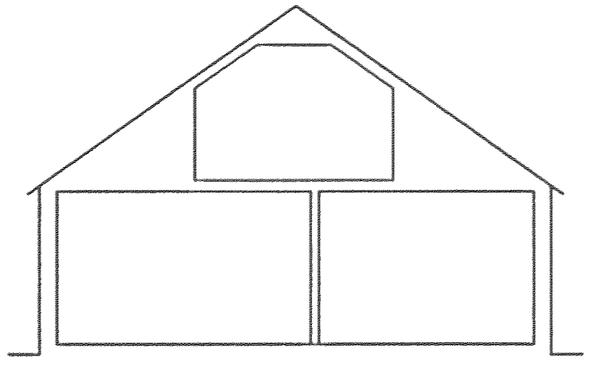

Typical Section

Roof: Brown Concrete Tiles
Walls: Red/Brown facing Bricks

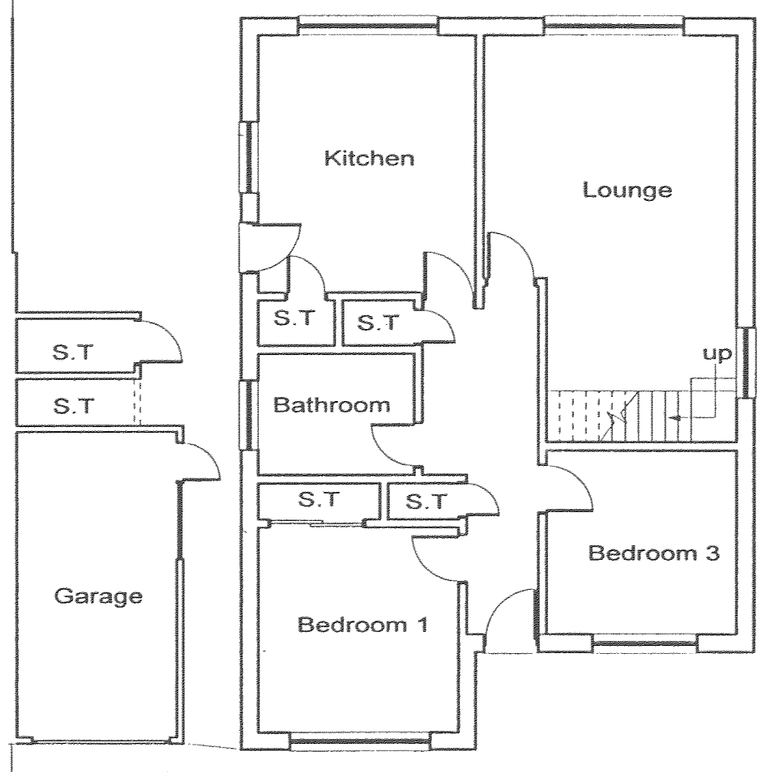

Ground Floor Plan

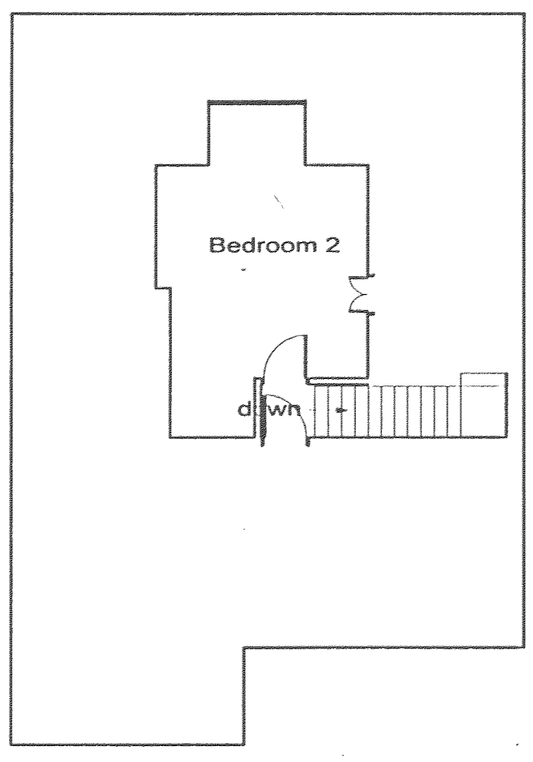

First Floor Plan

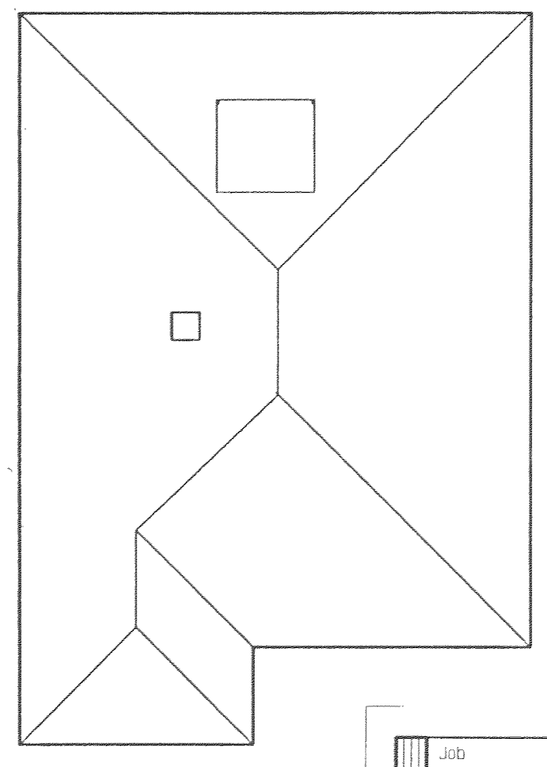

Roof Plan

DEVELOPMENT SERVICES
15 JAN 2009
RECEIVED

Job: ALTERATIONS TO No. 50 THE FAIRWAY, BURBAGE			Job No.
Drawing: SURVEY OF EXISTING	Scale 1:100	Date JUNE 2008	Dwg. No. 03 Rev.
	Client: MR. + MRS. MOORE		

Kenneth I Payne D.A., R.I.B.A., F.A.S.I.
Chartered Architect 49 CHURCH ROAD, KIRKBY MALLORY, LE9 7QE - 01455 650098