07/01112/FUL



andrew martin associates

Chartered Town Planners
Chartered Surveyors
Environmental Planners
Urban Designers
Landscape Designers

Andrew Martin Associates Limited Innovate Office Lake View Drive Sherwood Park Nottingham NG15 0DT Telephone 01623 729310 Fax 01623 729343 Email midlands@amaplanning.com
Head Office Croxton's Mill Chelmsford Essex Telephone 01245 361611 www.amaplanning.com

Drawn by	R.J.
Approved by	C.C.
Revision Detail/Date	

Title	PERSPECTIVE - LOOKING DOWN THE STREET
Scale	N.T.S.
Date	09/07

Drawing Number 05.122/06

Andrew Martin Associates accept no responsibility for any unauthorised amendments to drawings and does not permit unauthorised copying of drawings in order that subsequent reproduction of drawings are internally controlled. © Andrew Martin Associates Ltd. 2007

REPRODUCED FROM O.S. MAPPING with the permission of the Controller of H.M.S.O © Copyright. Unauthorised reproduction infringes Crown copyright and may lead to prosecution or civil proceedings. ANDREW MARTIN ASSOCIATES Ltd. L.A. ES752090

This drawing should not be scaled from for construction purposes.

07/01112/FUL



andrew martin associates

Chartered Town Planners
Chartered Surveyors
Environmental Planners
Urban Designers
Landscape Designers

Andrew Martin Associates Limited Innovate Office Lake View Drive Sherwood Park Nottingham NG15 0DT Telephone 01623 729310 Fax 01623 729343 Email midlands@amaplanning.com
Head Office Croxton's Mill Chelmsford Essex Telephone 01245 361611 www.amaplanning.com


Drawn by: R.J.	Title: PERSPECTIVE - LOOKING UP THE STREET
Approved by: C.C.	
Revision Detail/Date	Scale: N.T.S.
	Date: 09/07
	Drawing Number: 05.122/05

Andrew Martin Associates accept no responsibility for any unauthorised amendments to drawings and does not permit unauthorised copying of drawings in order that subsequent reproduction of drawings are internally controlled. © Andrew Martin Associates Ltd. 2007

REPRODUCED FROM O.S. MAPPING with the permission of the Controller of H.M.S.O © Copyright. Unauthorised reproduction infringes Crown copyright and may lead to prosecution or civil proceedings. ANDREW MARTIN ASSOCIATES Ltd. L.A. ES752200

This drawing should not be scaled from for construction purposes.

07/01112/FUL

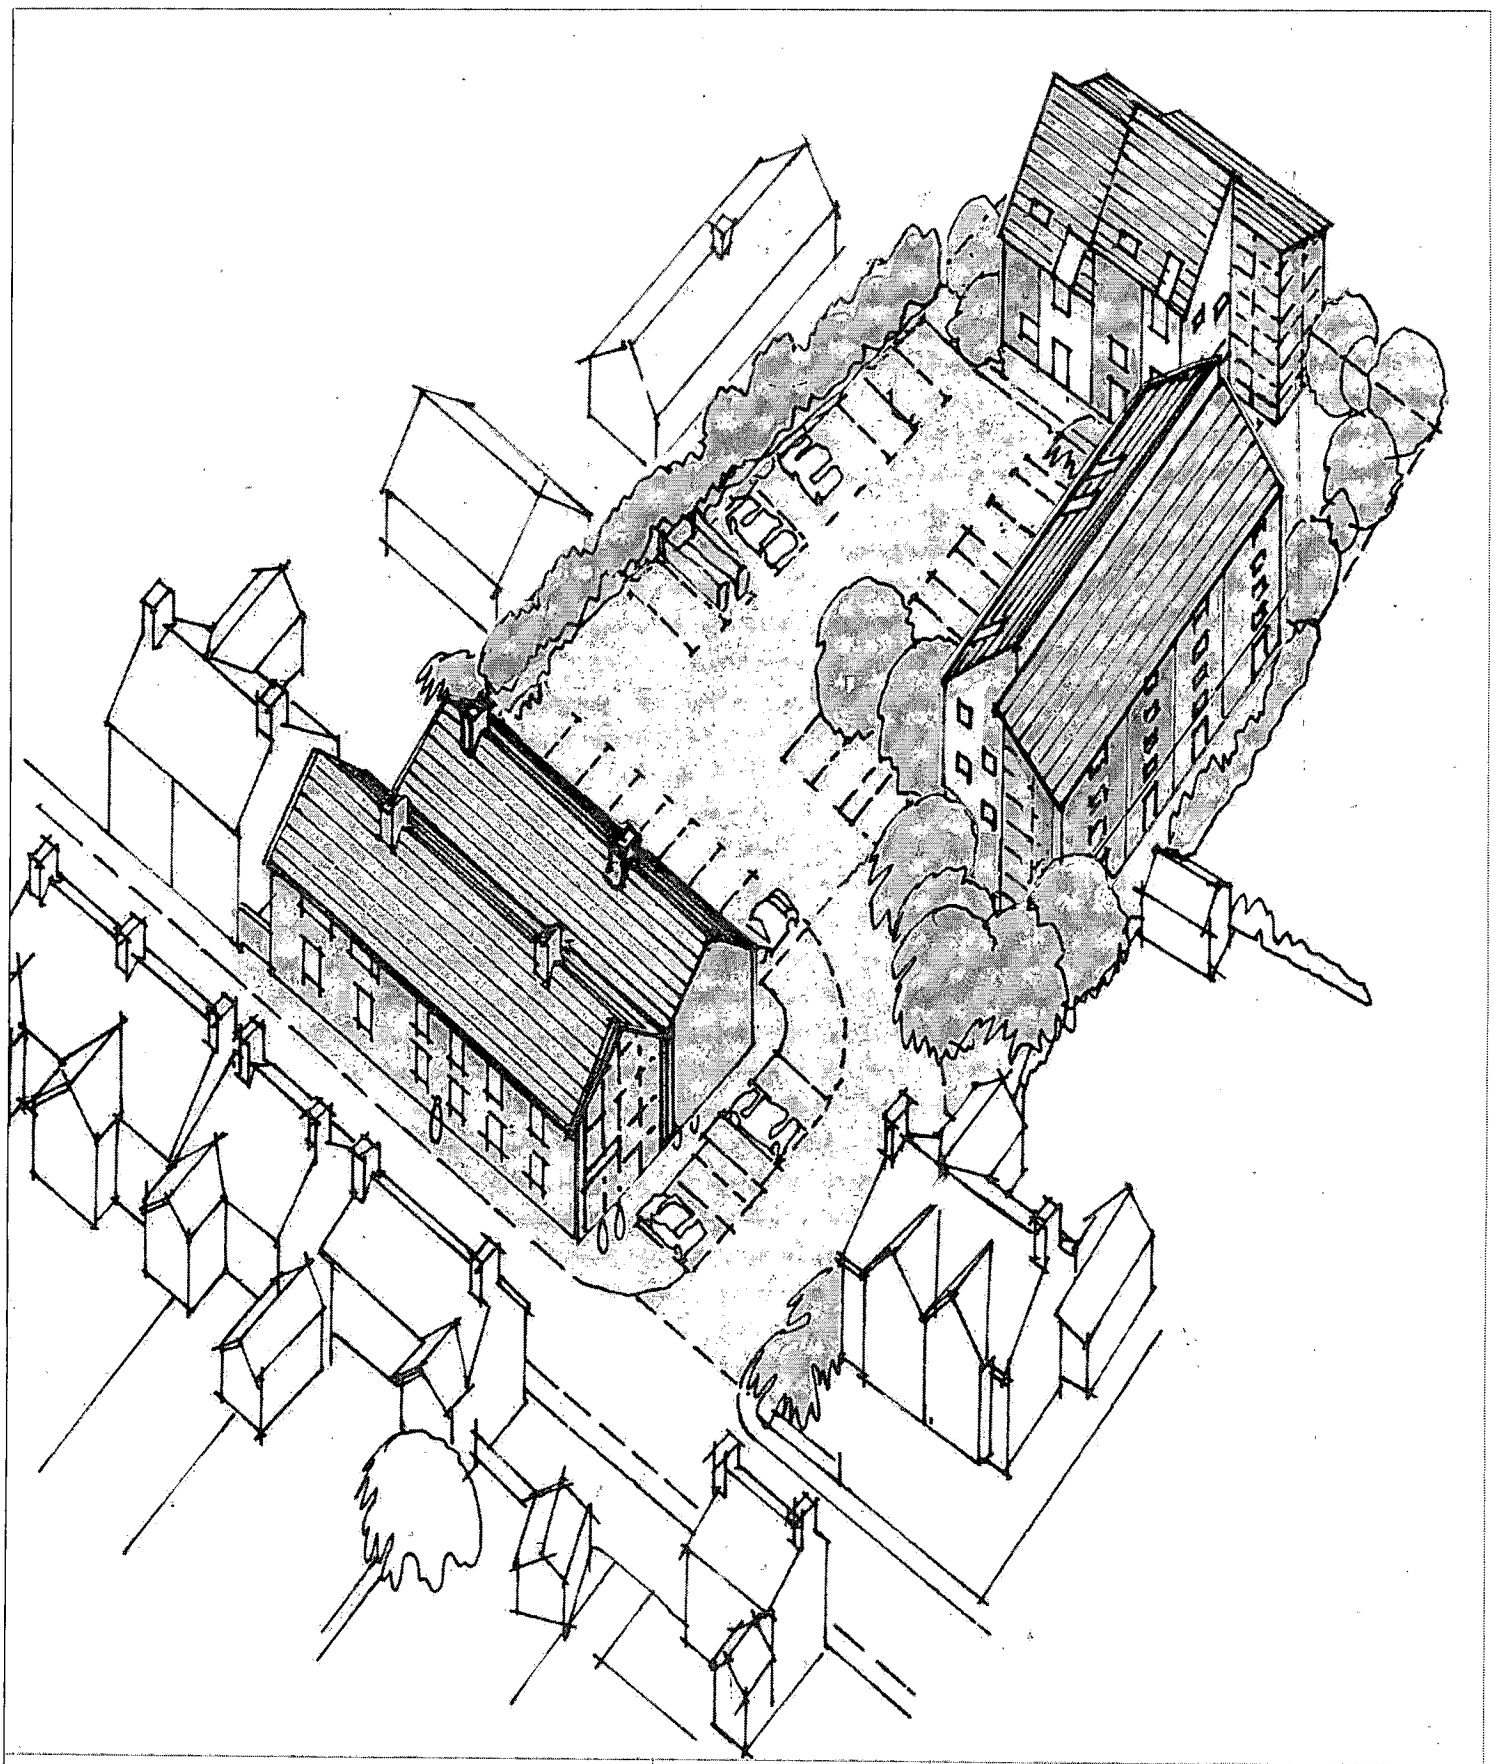

andrew martin associates

Chartered Town Planners
Chartered Surveyors
Environmental Planners
Urban Designers
Landscape Designers

Andrew Martin Associates Limited Innovate Office Lake View Drive Sherwood Park Nottingham NG15 0DT Telephone 01623 729310 Fax 01623 729343 Email midlands@amaplanning.com
Head Office Croxton's Mill Chelmsford Essex Telephone 01245 361611 www.amaplanning.com

Drawn by R.J.	Title AERIAL PERSPECTIVE	Drawing Number 05.122/04	
Approved by C.C.			
Revision Detail/Date	Scale N.T.S.		
	Date 09/07		

Andrew Martin Associates accept no responsibility for any unauthorised amendments to drawings and does not permit unauthorised copying of drawings in order that subsequent reproduction of drawings are internally controlled. © Andrew Martin Associates Ltd. 2007

REPRODUCED FROM O.S. MAPPING with the permission of the Controller of H.M.S.O. © Copyright. Unauthorised reproduction infringes Crown copyright and may lead to prosecution or civil proceedings. ANDREW MARTIN ASSOCIATES Ltd. L.A. 0100032990

This drawing should not be scaled from for construction purposes.