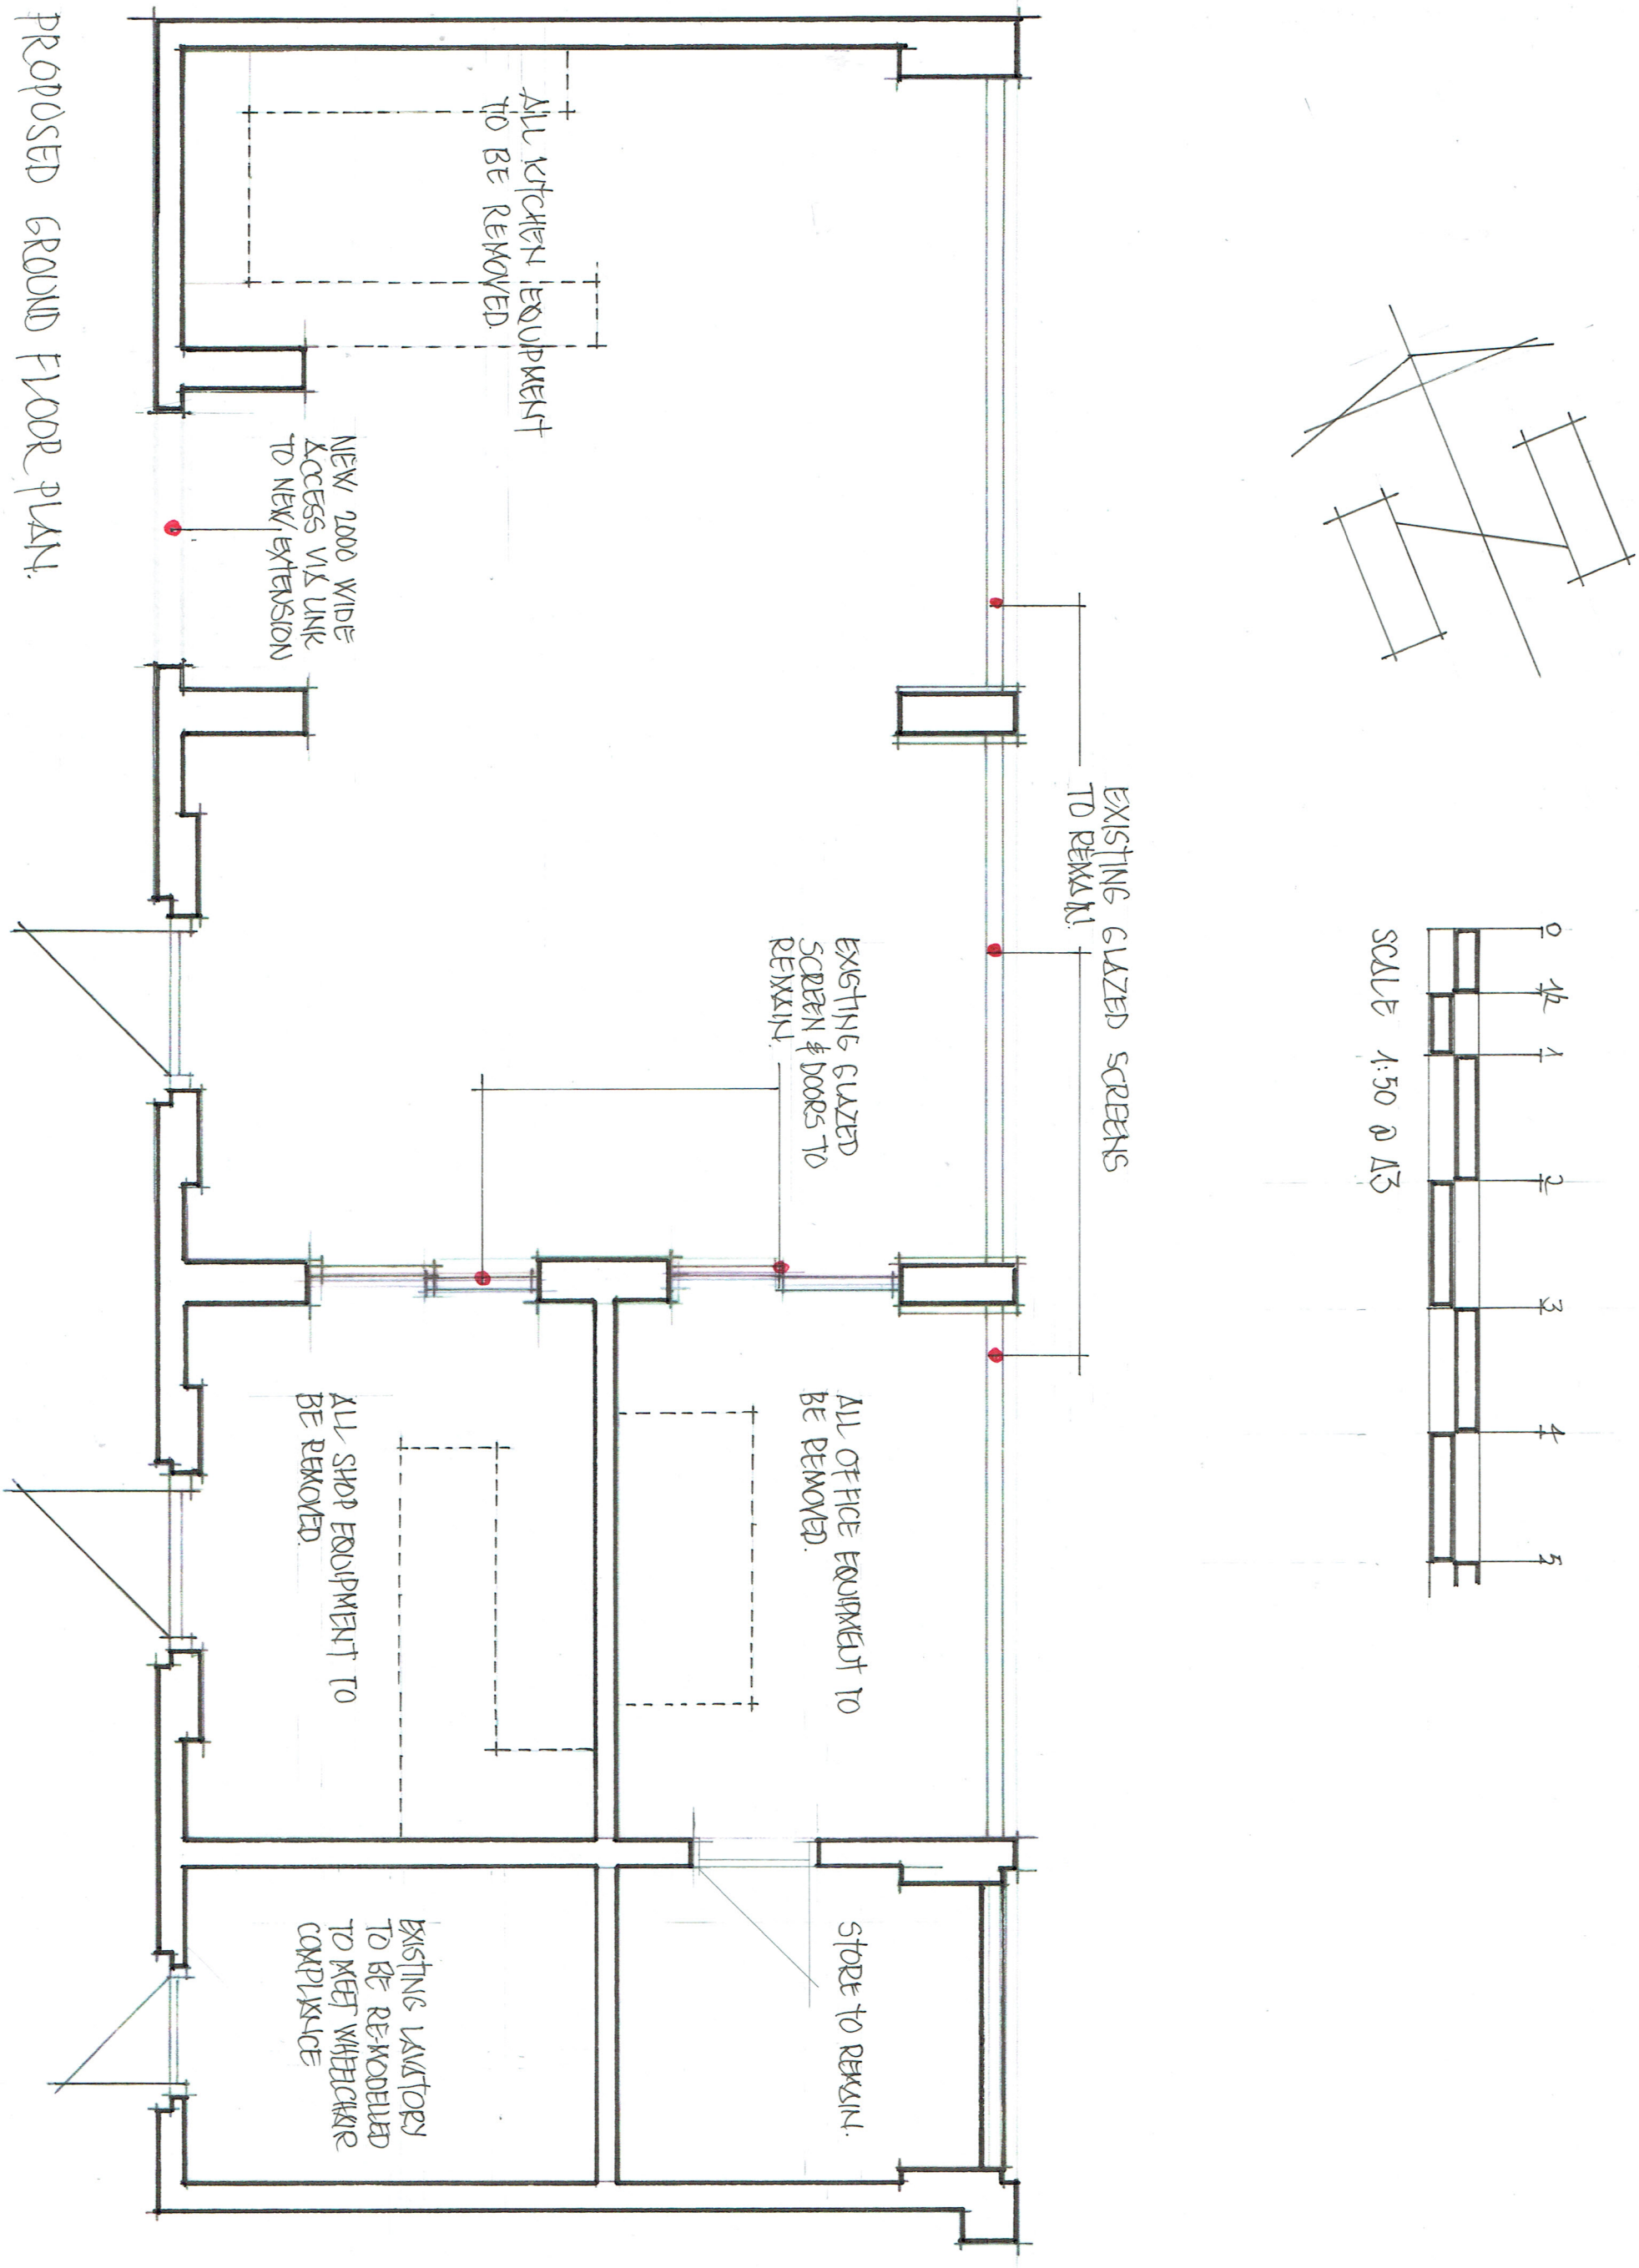


PLANNING APPLICATION

KEITH REYNOLDS ASSOCIATES, WOODSIDE, THE GROVE, HAMPTON in ARDEN, SOLIHULL B92 0HD
CLIENT Leicestershire Handmade Cheese Co.
PROJECT. New Farm Shop, Kitchen & Office.
LOCATION Sparkenhoe Farm, Upton, Warwickshire. CV13 6JX.
TITLE Proposed G F Plan of Existing Tea Room. **DWG No.** 2026/169/18 **SCALE.** 1:50 DATE. 28/08/26