

EXTRACT FLUES FROM
PIZZA OVEN & HOOD
OVER COOKING RANGE

&C CHILLER
TO CHEESE STORE

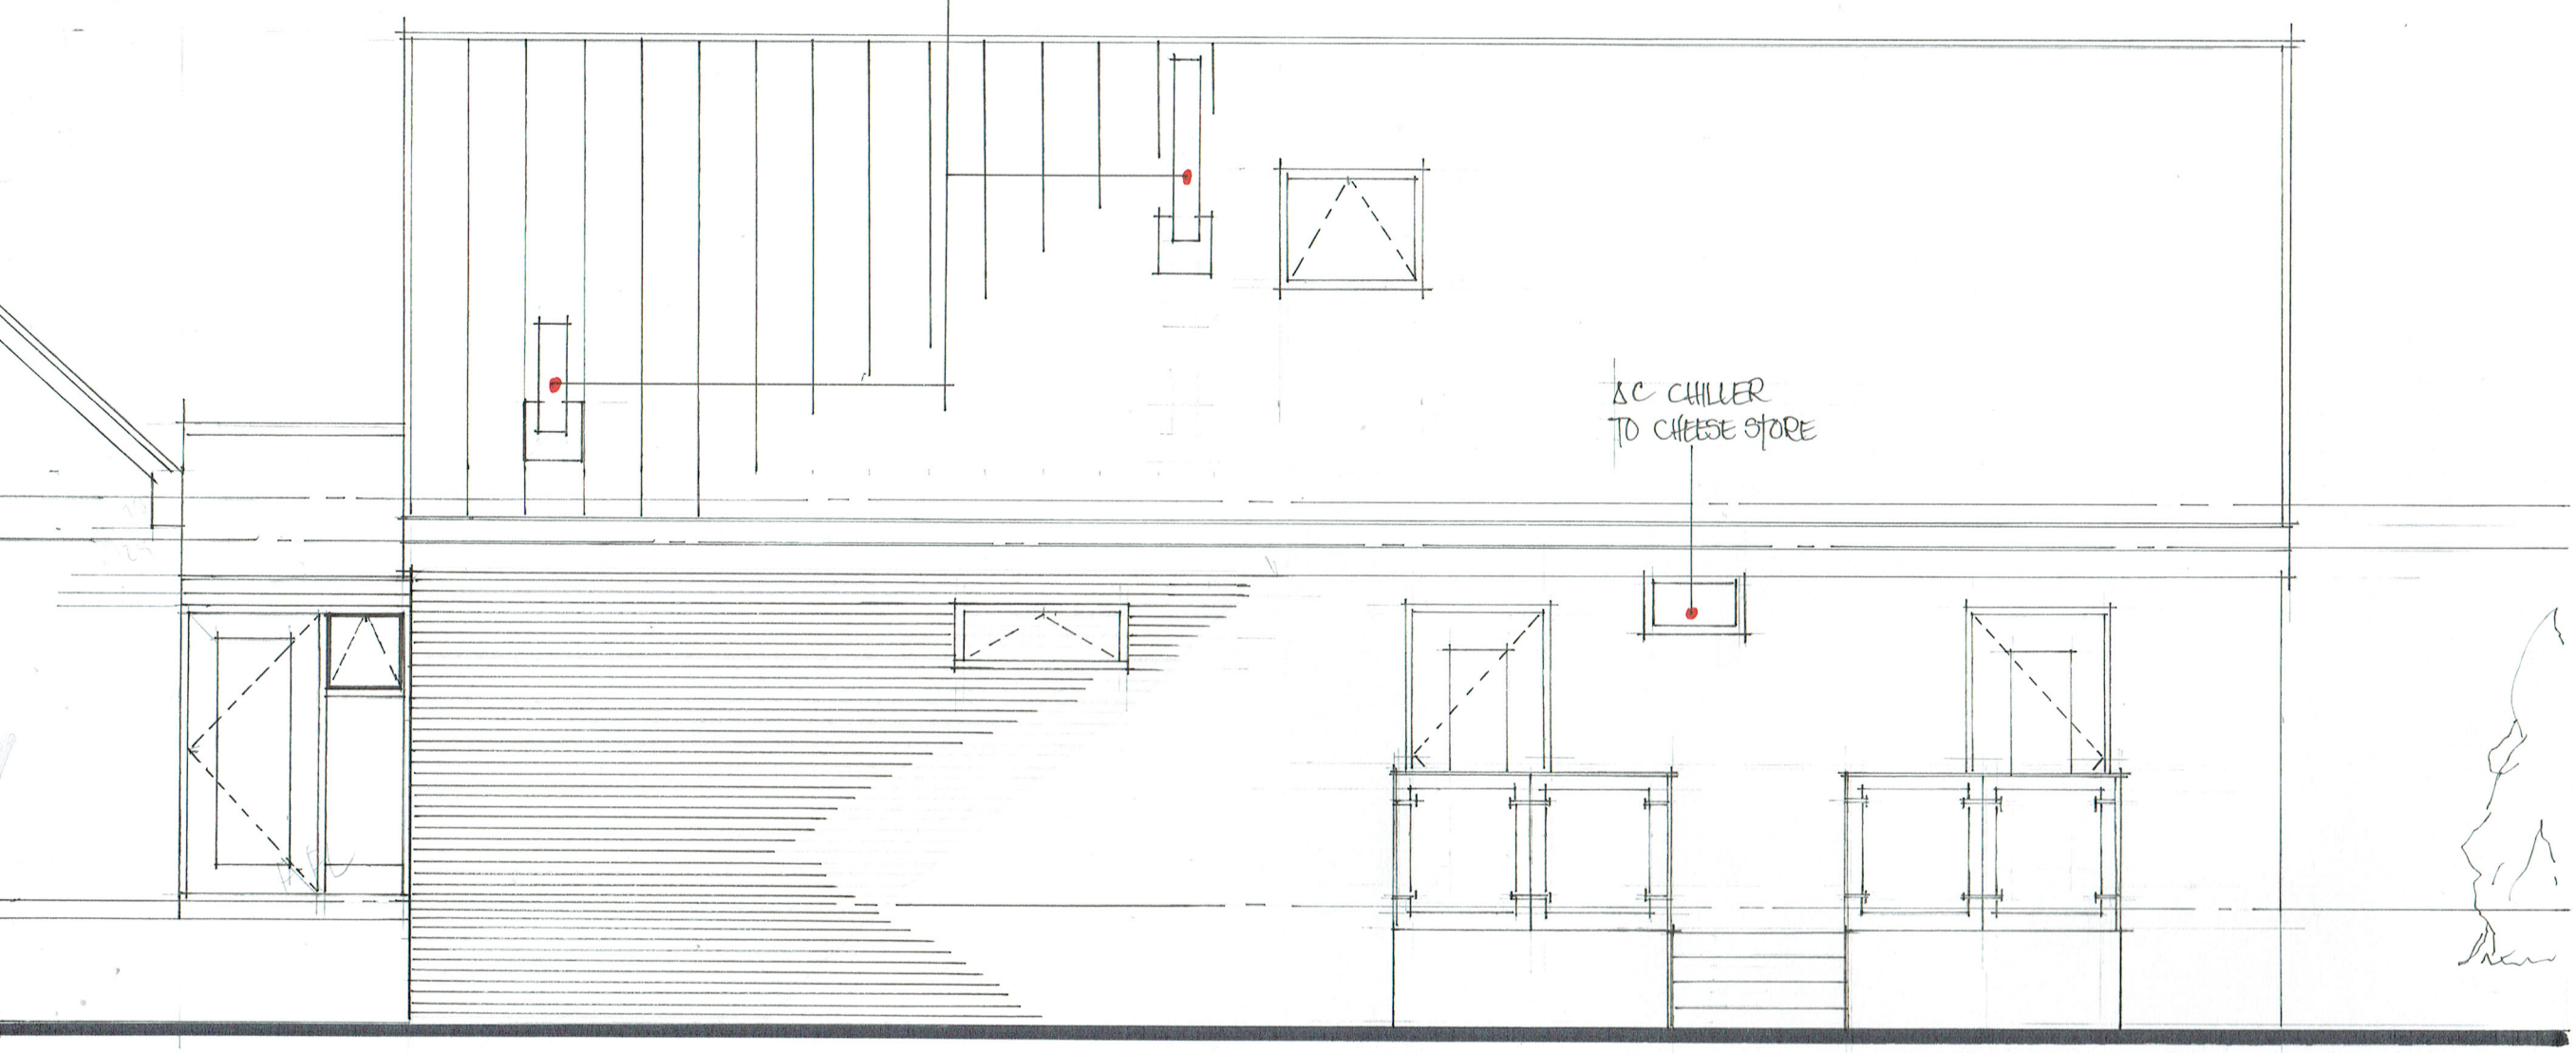

REAR ELEVATION - NORTH

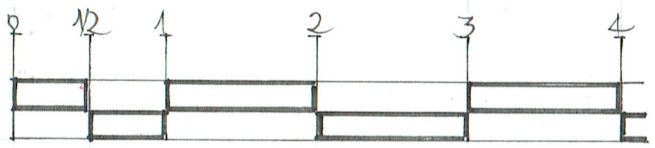

SCALE 1:50 @ A3.

PLANNING APPLICATION

KEITH REYNOLDS ASSOCIATES, WOODSIDE, THE GROVE, HAMPTON in ARDEN, SOLIHULL B92 0HD

CLIENT Leicestershire Handmade Cheese Co.

PROJECT. New Farm Shop, Kitchen & Office.

LOCATION Sparkenhoe Farm, Upton, Warwickshire. CV13 6JX.

TITLE Rear Elevation - North **DWG No.** 2026/169/14 **SCALE.** 1:50 **DATE.** 22/03/26 **Rev. D...Date** 09/11/26