
UK MAP CENTRE .com

0 12.5 25 37.5 50 62.5 m

Scale 1:1250 - 1cm = 12.5m - A4 Size

North

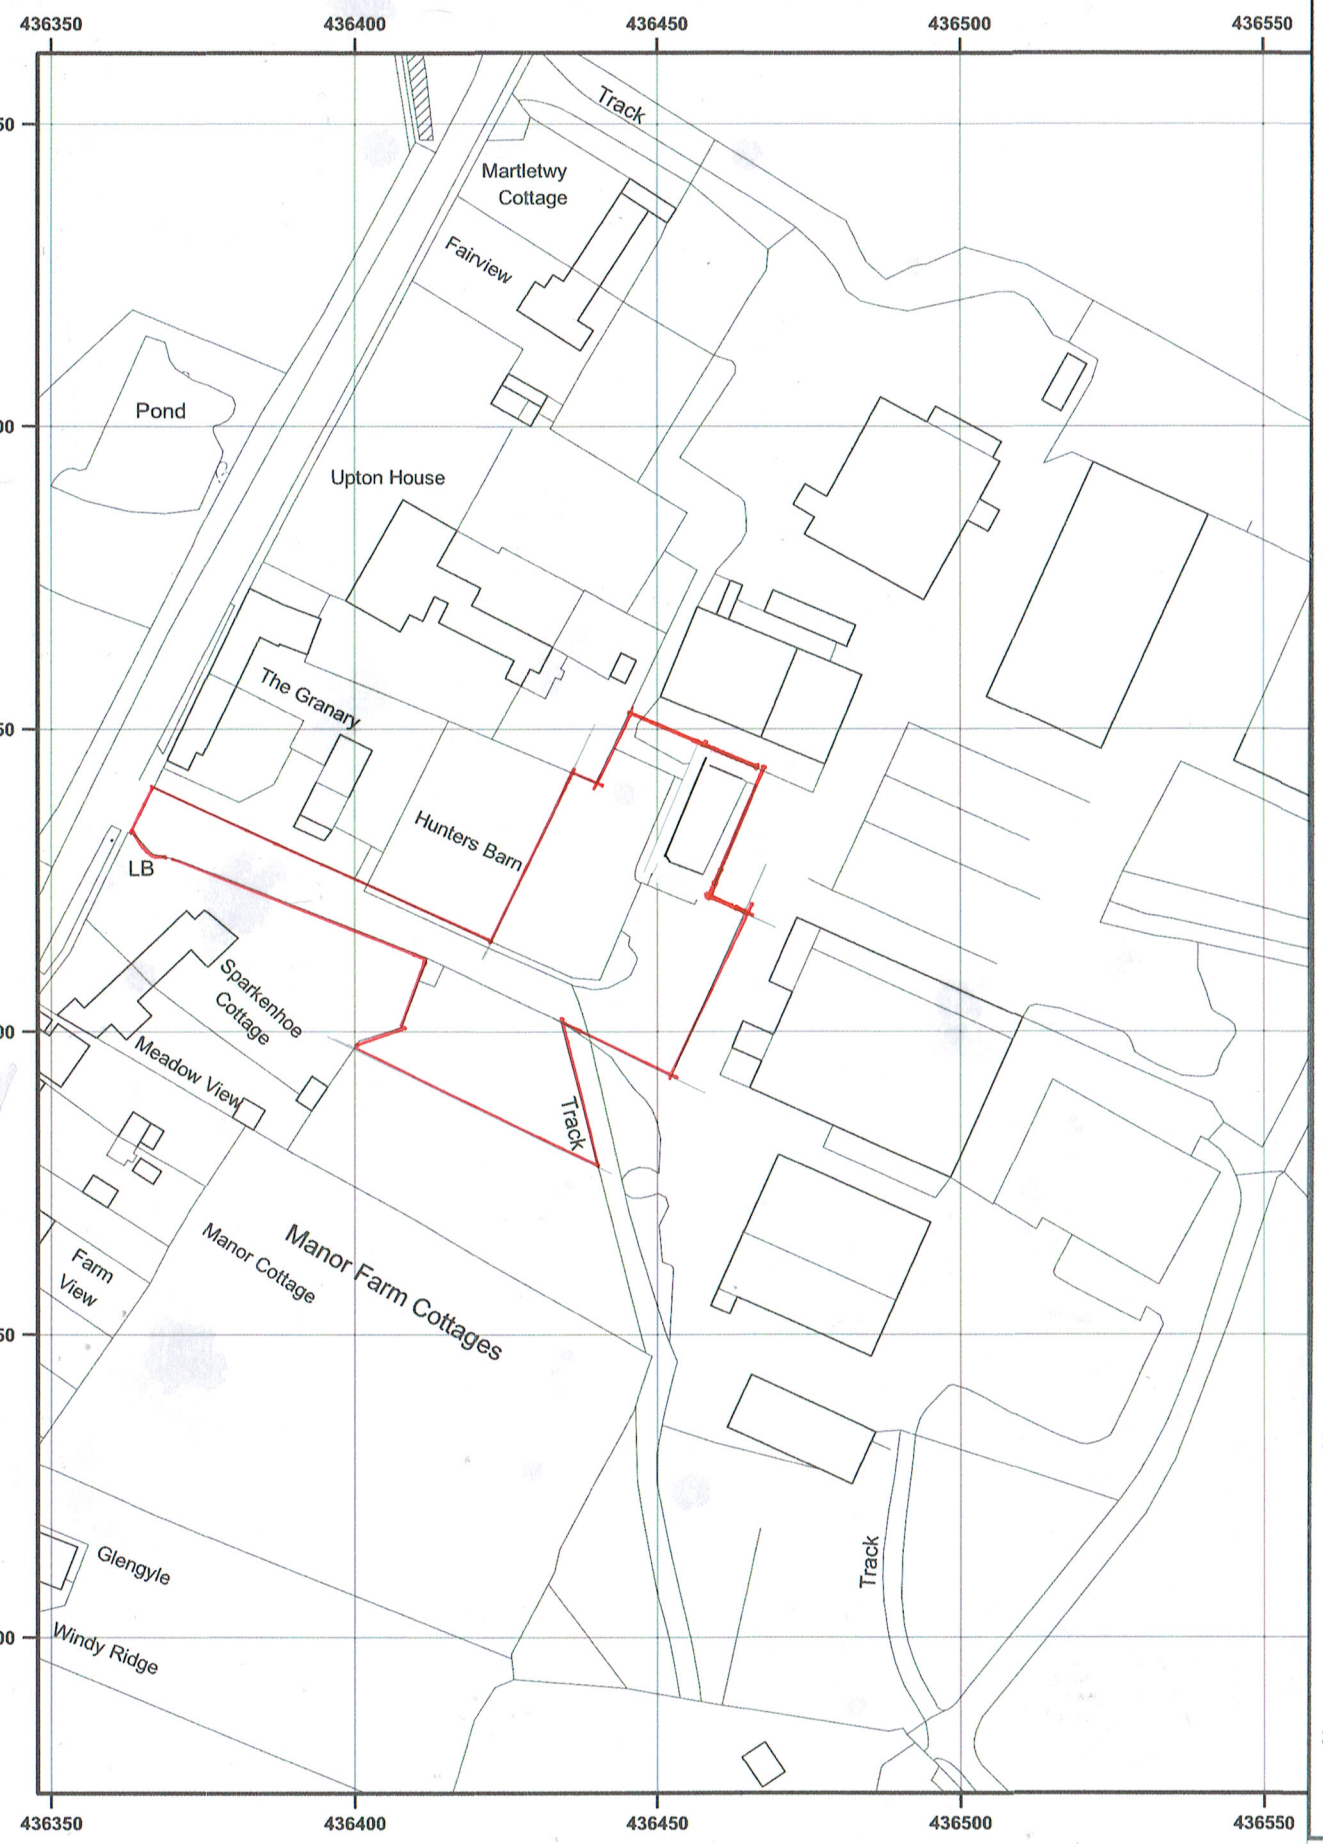

© Crown copyright and database rights 2026 OS AC0000848283. Public rights of way shown on this map have been taken from Local Authority definitive maps. The representation on this map of any other road, track or path is no evidence of the existence of a right of way.


SPARKENHOE FARM MAIN ROAD UPTON NUNEATON CV13 6JX
Supplied by: www.ukmapcentre.com Product Info: www.ukmapcentre.com/location-plans-1250-scale
Serial No:328465
Centre Coordinates: 436454,299618
Production Date: 17/03/2026

UK MAP CENTRE .com

0 5 10 15 20 25 m

Scale 1:500 - 1cm = 5m - A4 Size

North

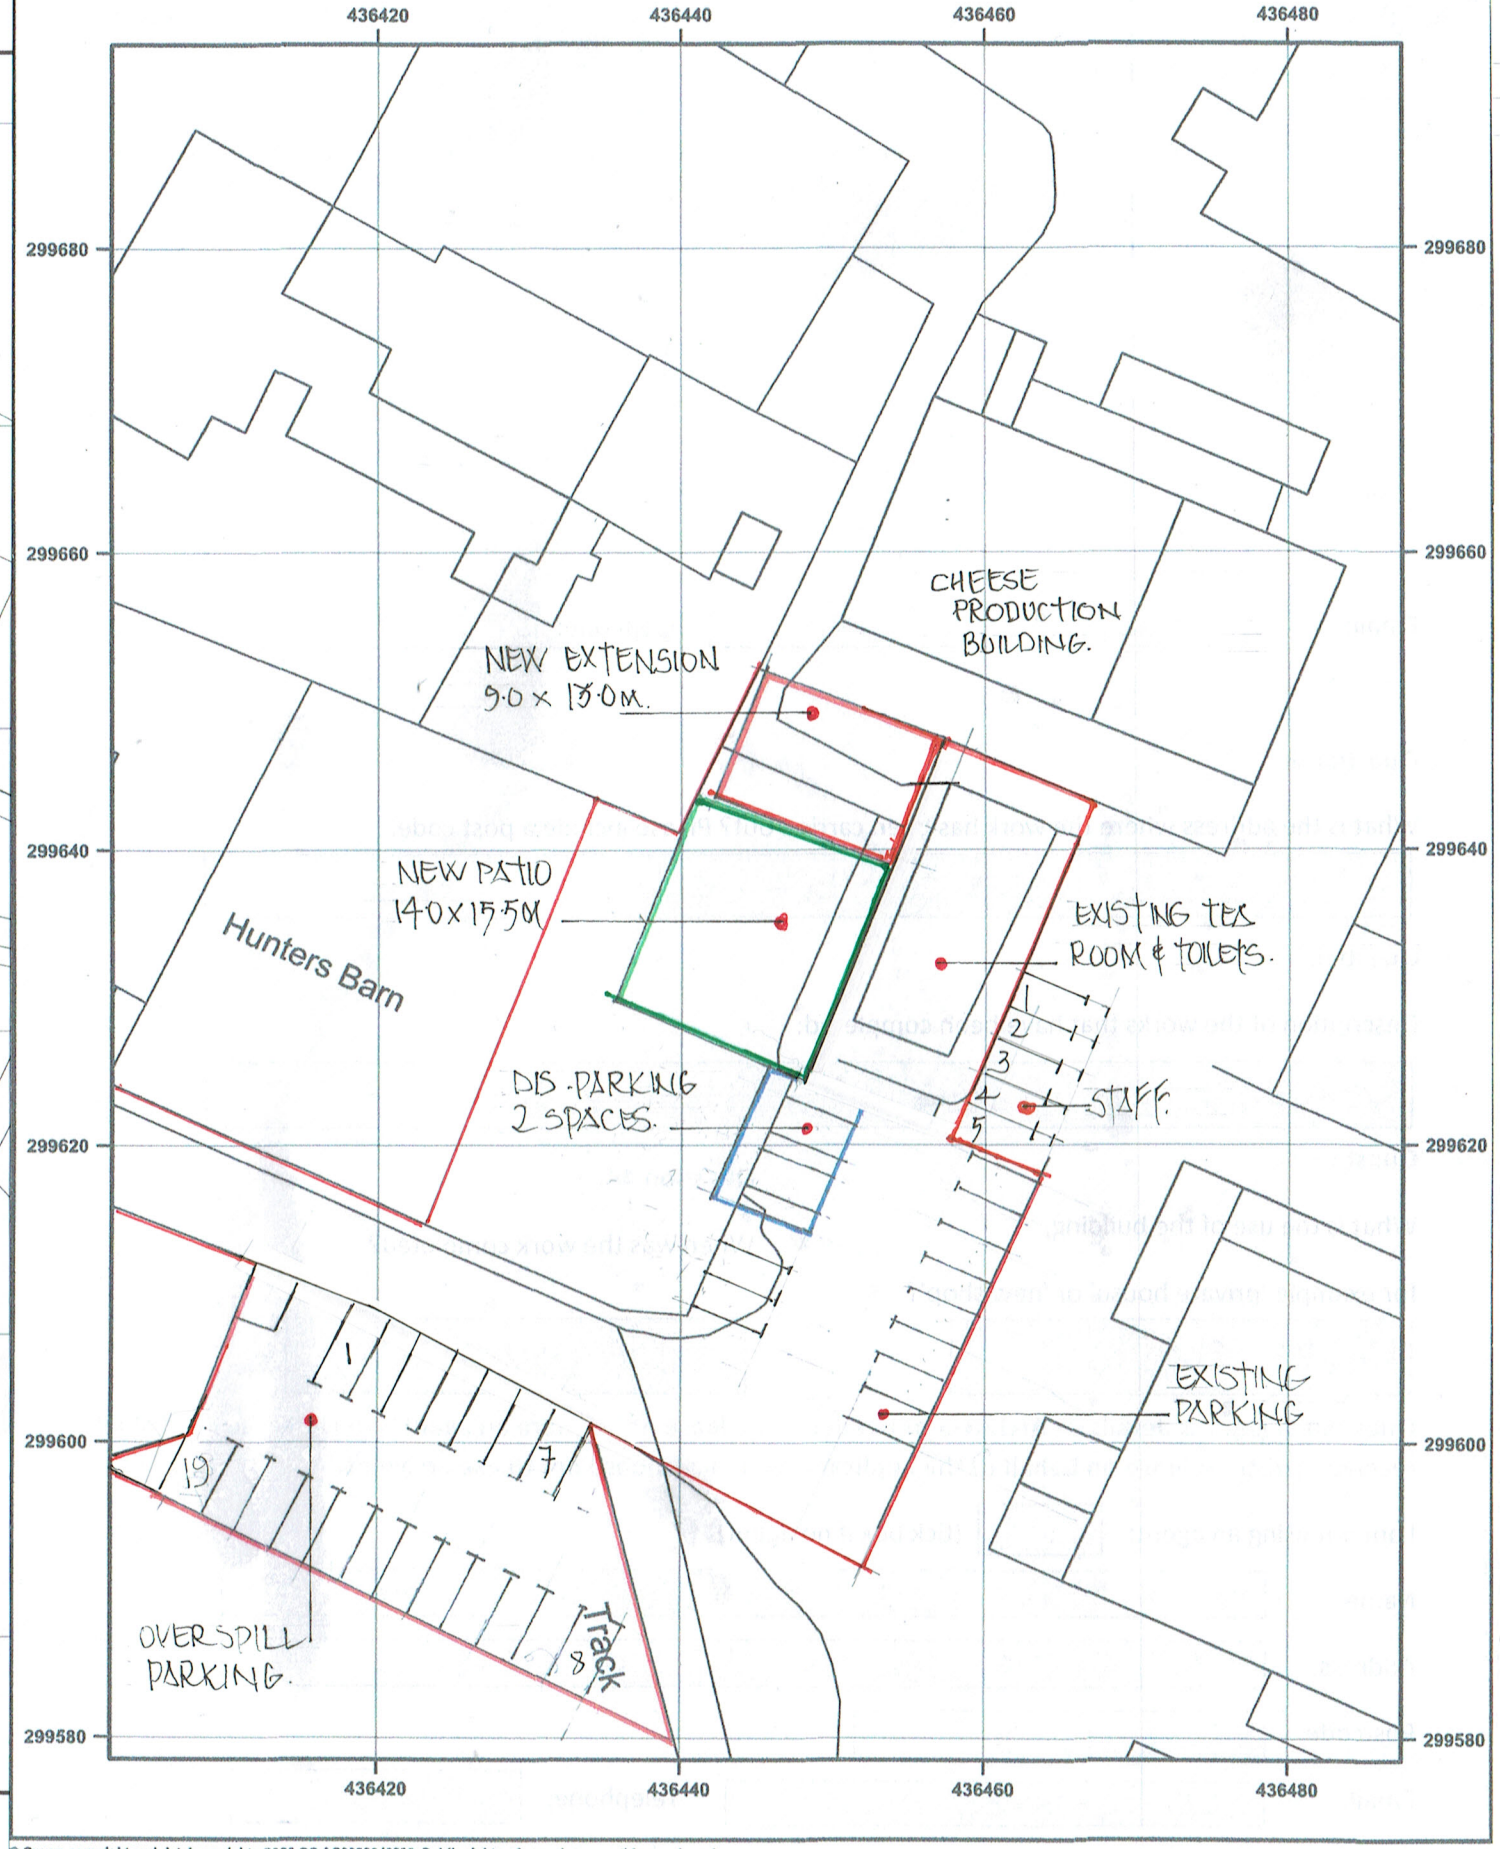

© Crown copyright and database rights 2026 OS AC0000848283. Public rights of way shown on this map have been taken from Local Authority definitive maps. The representation on this map of any other road, track or path is no evidence of the existence of a right of way.

SPARKENHOE FARM MAIN ROAD UPTON NUNEATON CV13 6JX
Supplied by: www.ukmapcentre.com Product Info: www.ukmapcentre.com/block-plans-500-scale
Serial No:328466
Centre Coordinates: 436445,299636
Production Date: 17/03/2026

Ordnance Survey Licensed Data

PLANNING APPLICATION

KEITH REYNOLDS ASSOCIATES, WOODSIDE, THE GROVE, HAMPTON in ARDEN, SOLIHULL B92 0HD

CLIENT Leicestershire Handmade Cheese Co.

PROJECT. New Farm Shop, Kitchen & Office.

LOCATION Sparkenhoe Farm, Upton, Warwickshire. CV13 6JX.

TITLE Location & Site Plans **DWG No.** 2026/169/10 **SCALE.** 1:1250&1:500 **DATE.** 14/03/26, **Rev. C.** 09/11/26