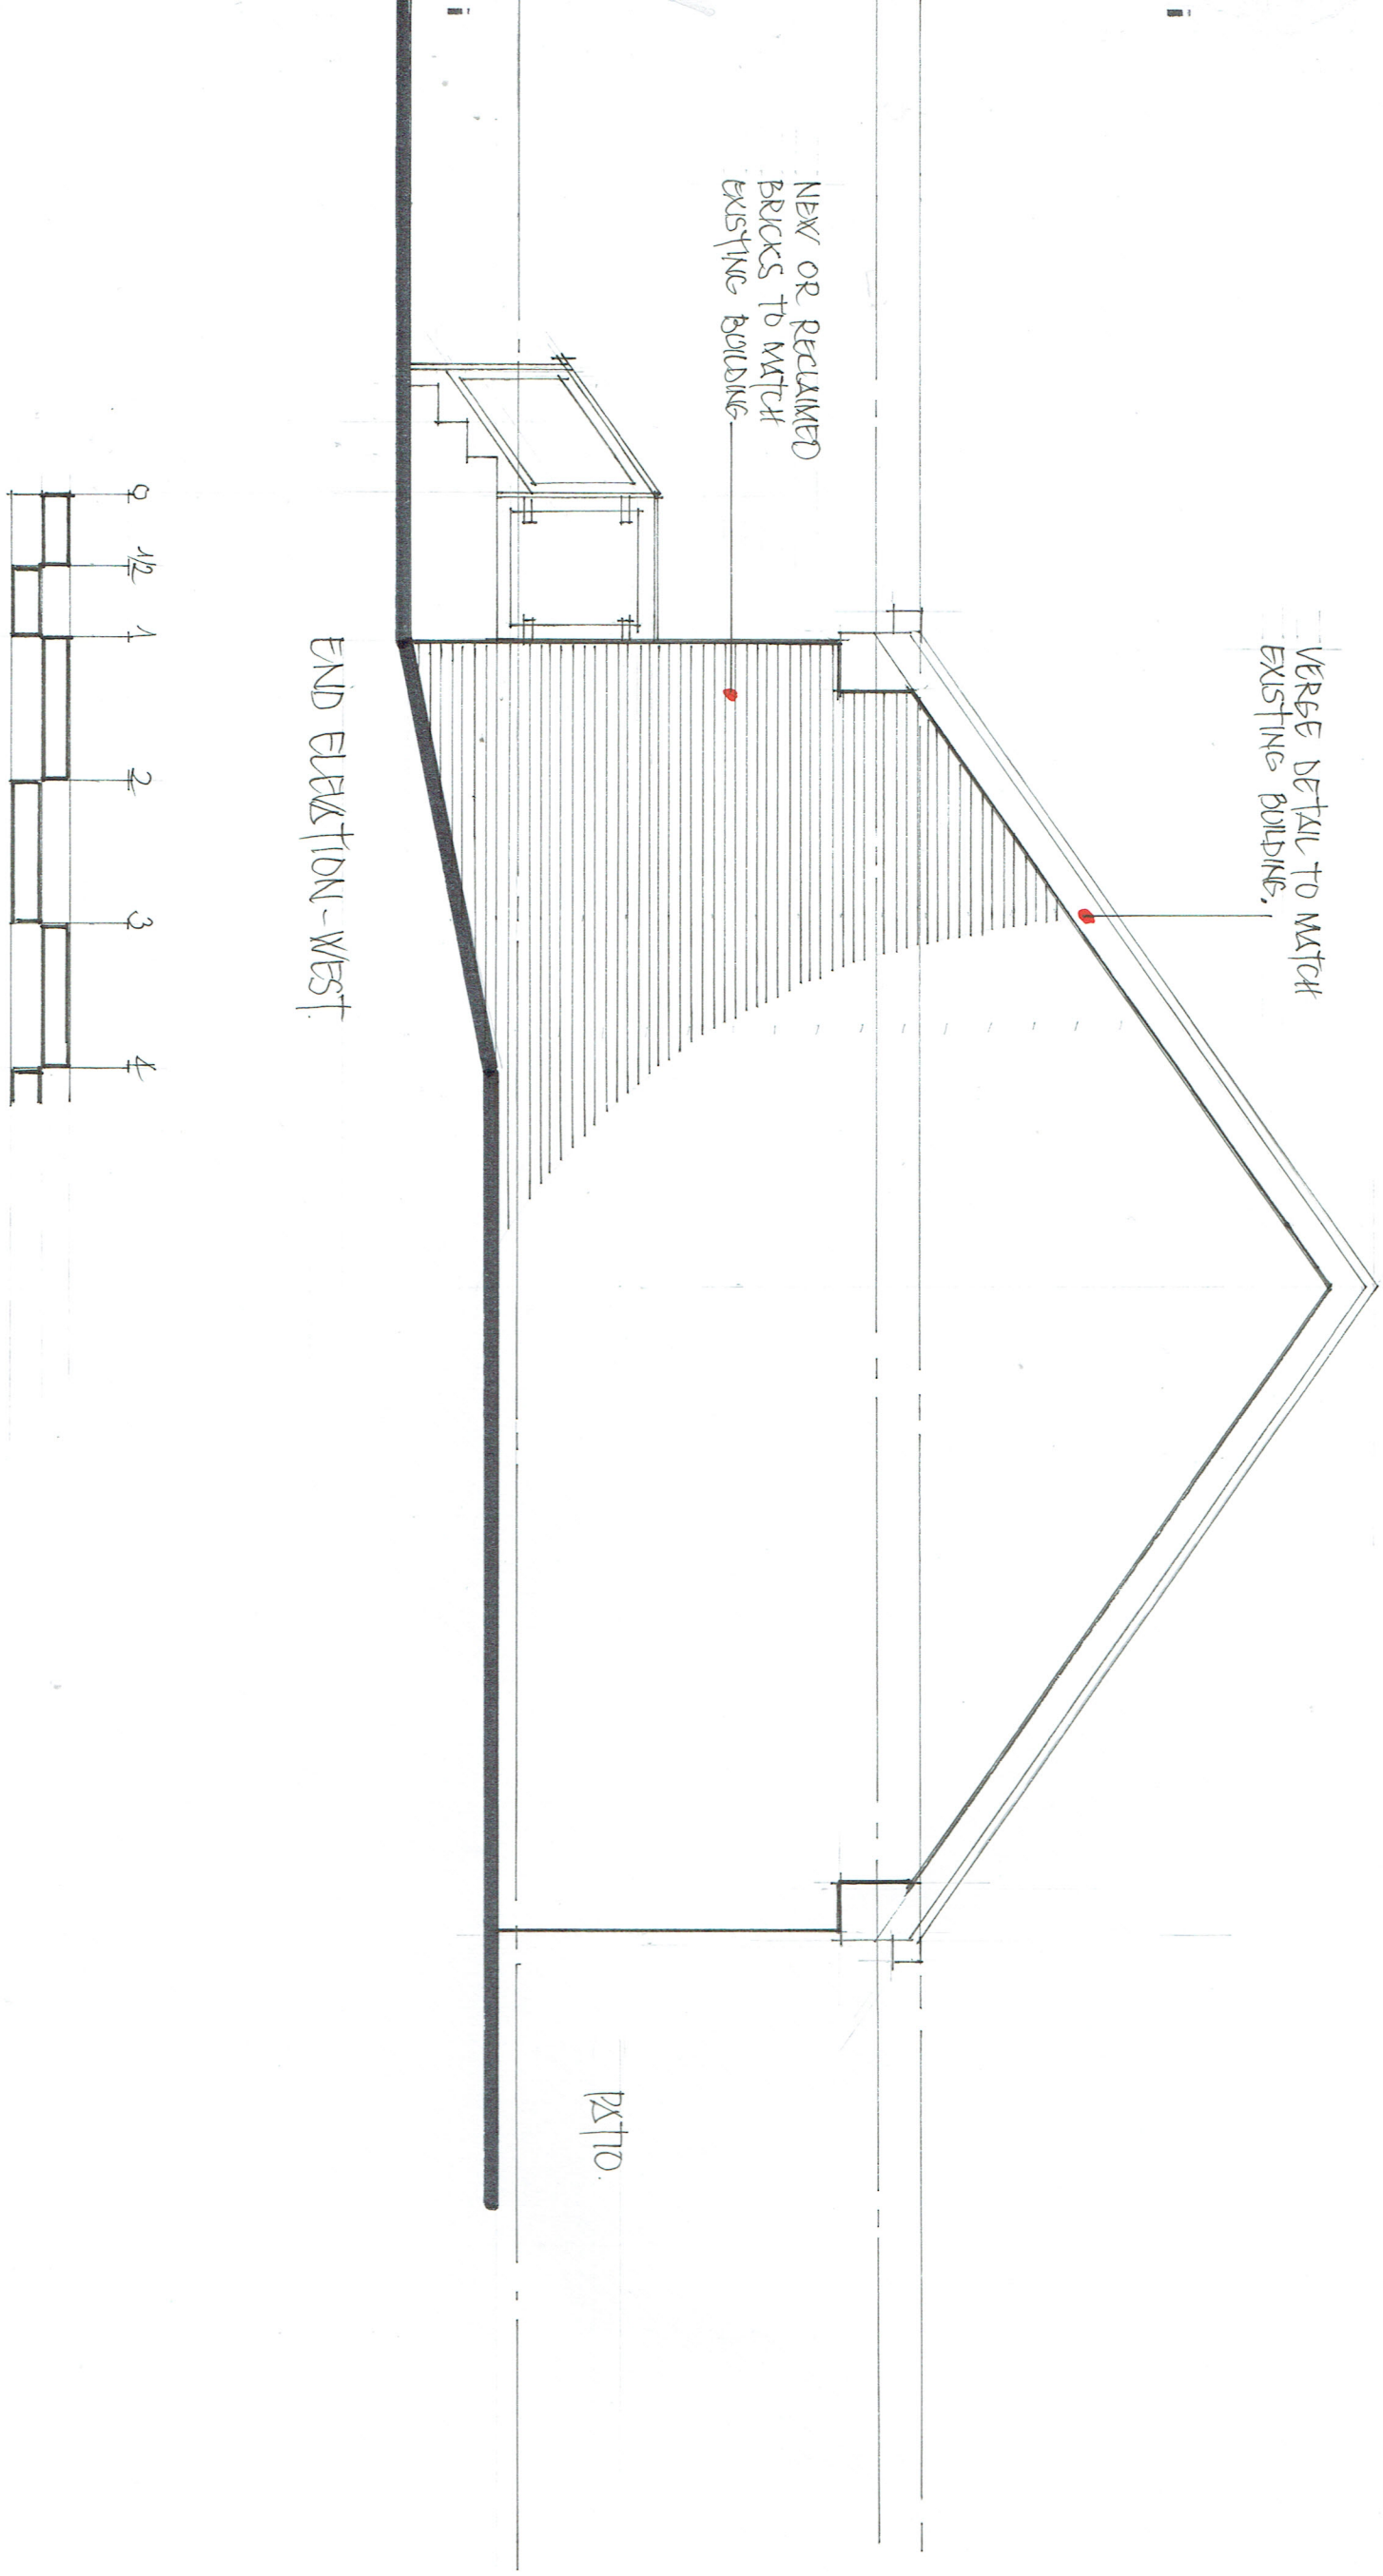


END ELEVATION - WEST.

PLANNING APPLICATION

KEITH REYNOLDS ASSOCIATES, WOODSIDE, THE GROVE, HAMPTON in ARDEN, SOLIHULL B92 0HD
CLIENT Leicestershire Handmade Cheese Co.
PROJECT. New Farm Shop, Kitchen & Office.
LOCATION Sparkenhoe Farm, Upton, Warwickshire. CV13 6JX.
TITLE End Elevation - West **DWG No.** 2026/169/16 **SCALE.** 1:50 **DATE.** 24/03/26 **Rev.C...Date** 10/11/26