


1 : 50 Front Elevation




1 : 50 Rear Elevation



1 : 50 Side Elevation

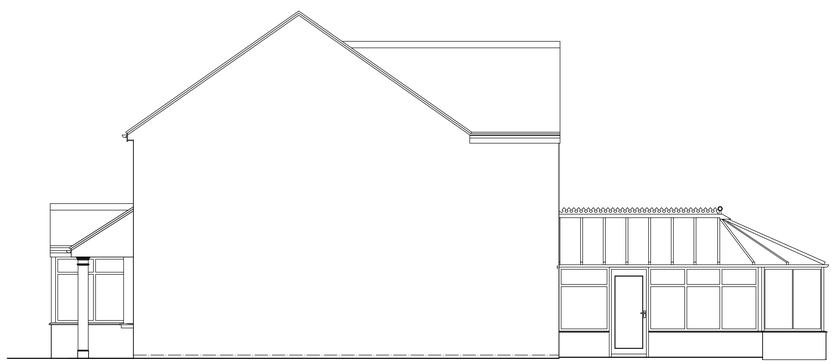


1 : 50 Side Elevation

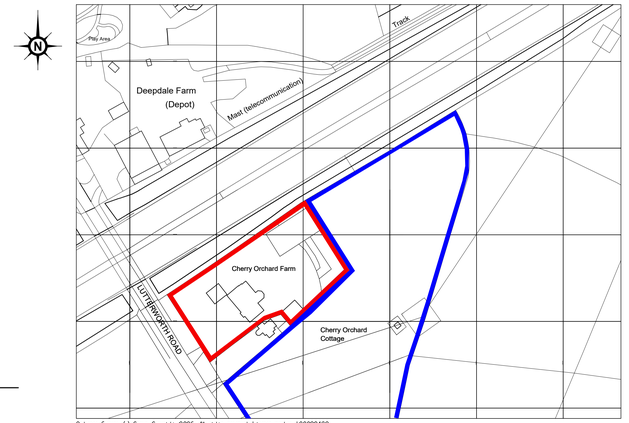



Ordnance Survey, (c) Crown Copyright 2026. All rights reserved. Licence number 100022432


1 : 1250 Location Plan

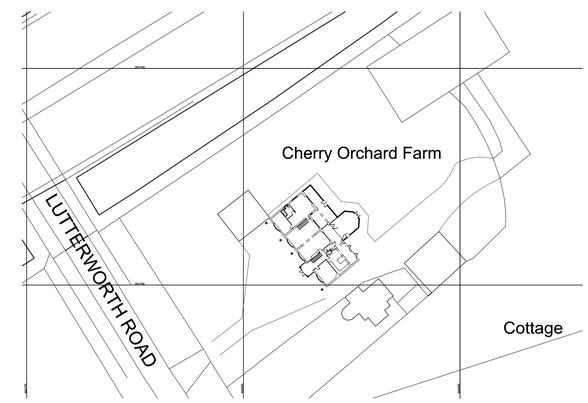

1 : 500 Block Plan

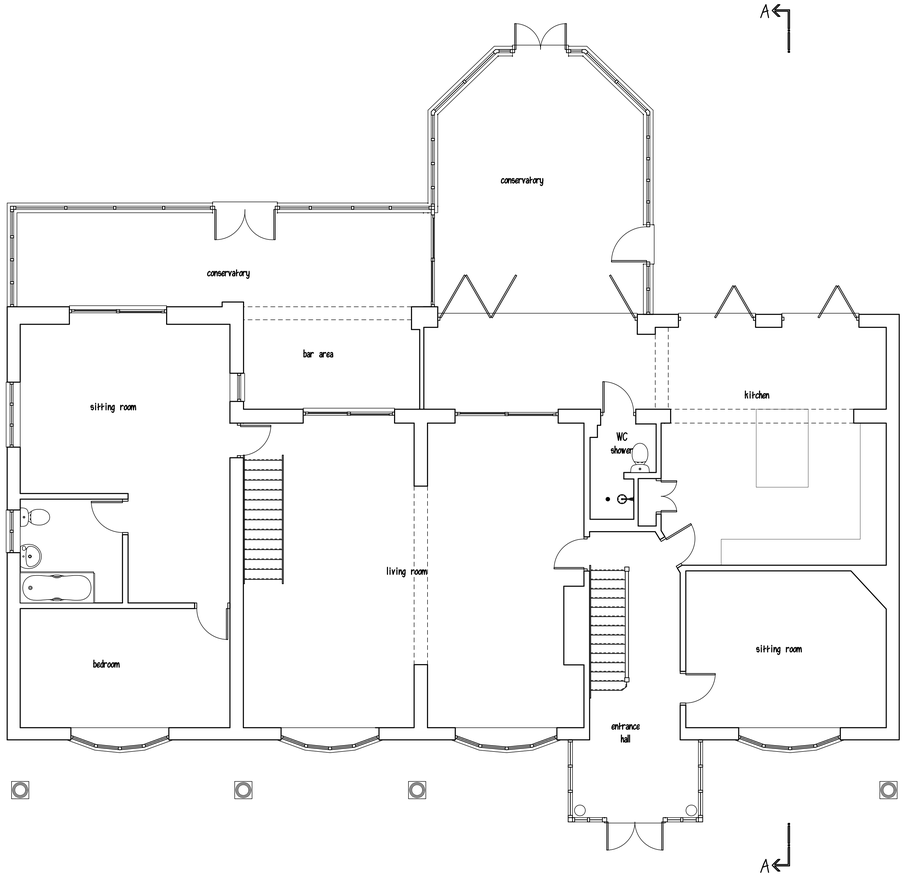

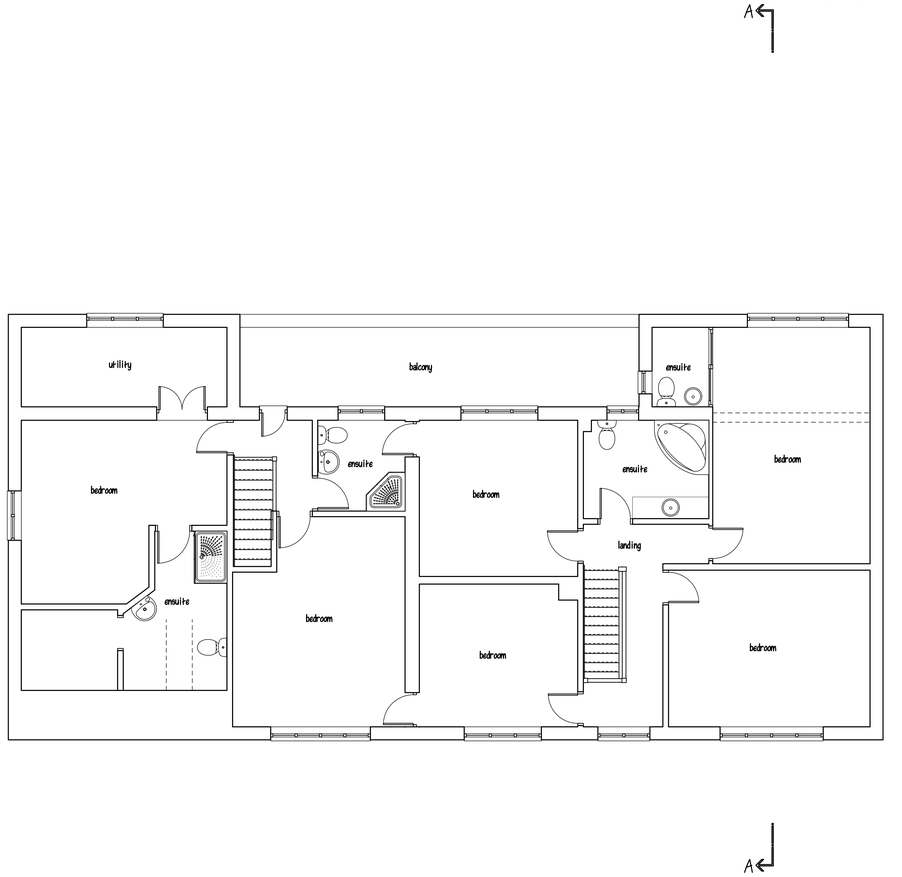

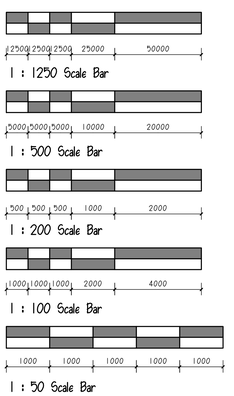

Disclaimer
This drawing is accurate from the information that was available at the time of survey and is by no means a detailed representation. Due to the subterranean nature of storm and foul drainage, any drainage shown is an educated assessment of the drainage runs. All drainage shown to be assessed and confirmed on site before works commence.

Project
PROPOSED ALTERATIONS
CHERRY ORCHARD FARM
LUTTERWORTH ROAD
HINCKLEY, LEICESTERSHIRE
LE10 3AJ

Client
MR KULJEET SAPRA

Drawing Title
SURVEY DRAWING

Drawing No	Revision
1442-01	**B**
Scale: 1:50 @ A1, 1:100 @ A2	Page Size: A1

Drawn by	Checked by	Date	Stage
AMT	----	27/08/2026	Survey Drawing
AMT	----	18/11/2026	----------
----	----	--/--/----	----------
----	----	--/--/----	----------
----	----	--/--/----	----------

A.R.Taylor Ltd
7 Greenway, Nuneaton
Warwickshire CV11 6NL
Tel: 024 7710 3393
enquiries@taylordesignltd
A R TAYLOR LTD
Architectural Technologist

© copyright
This drawing is the property of A.R.Taylor Ltd until the full payment of the client. If the drawings are used with out payment they have been miss used and the client is liable for legal proceedings.