

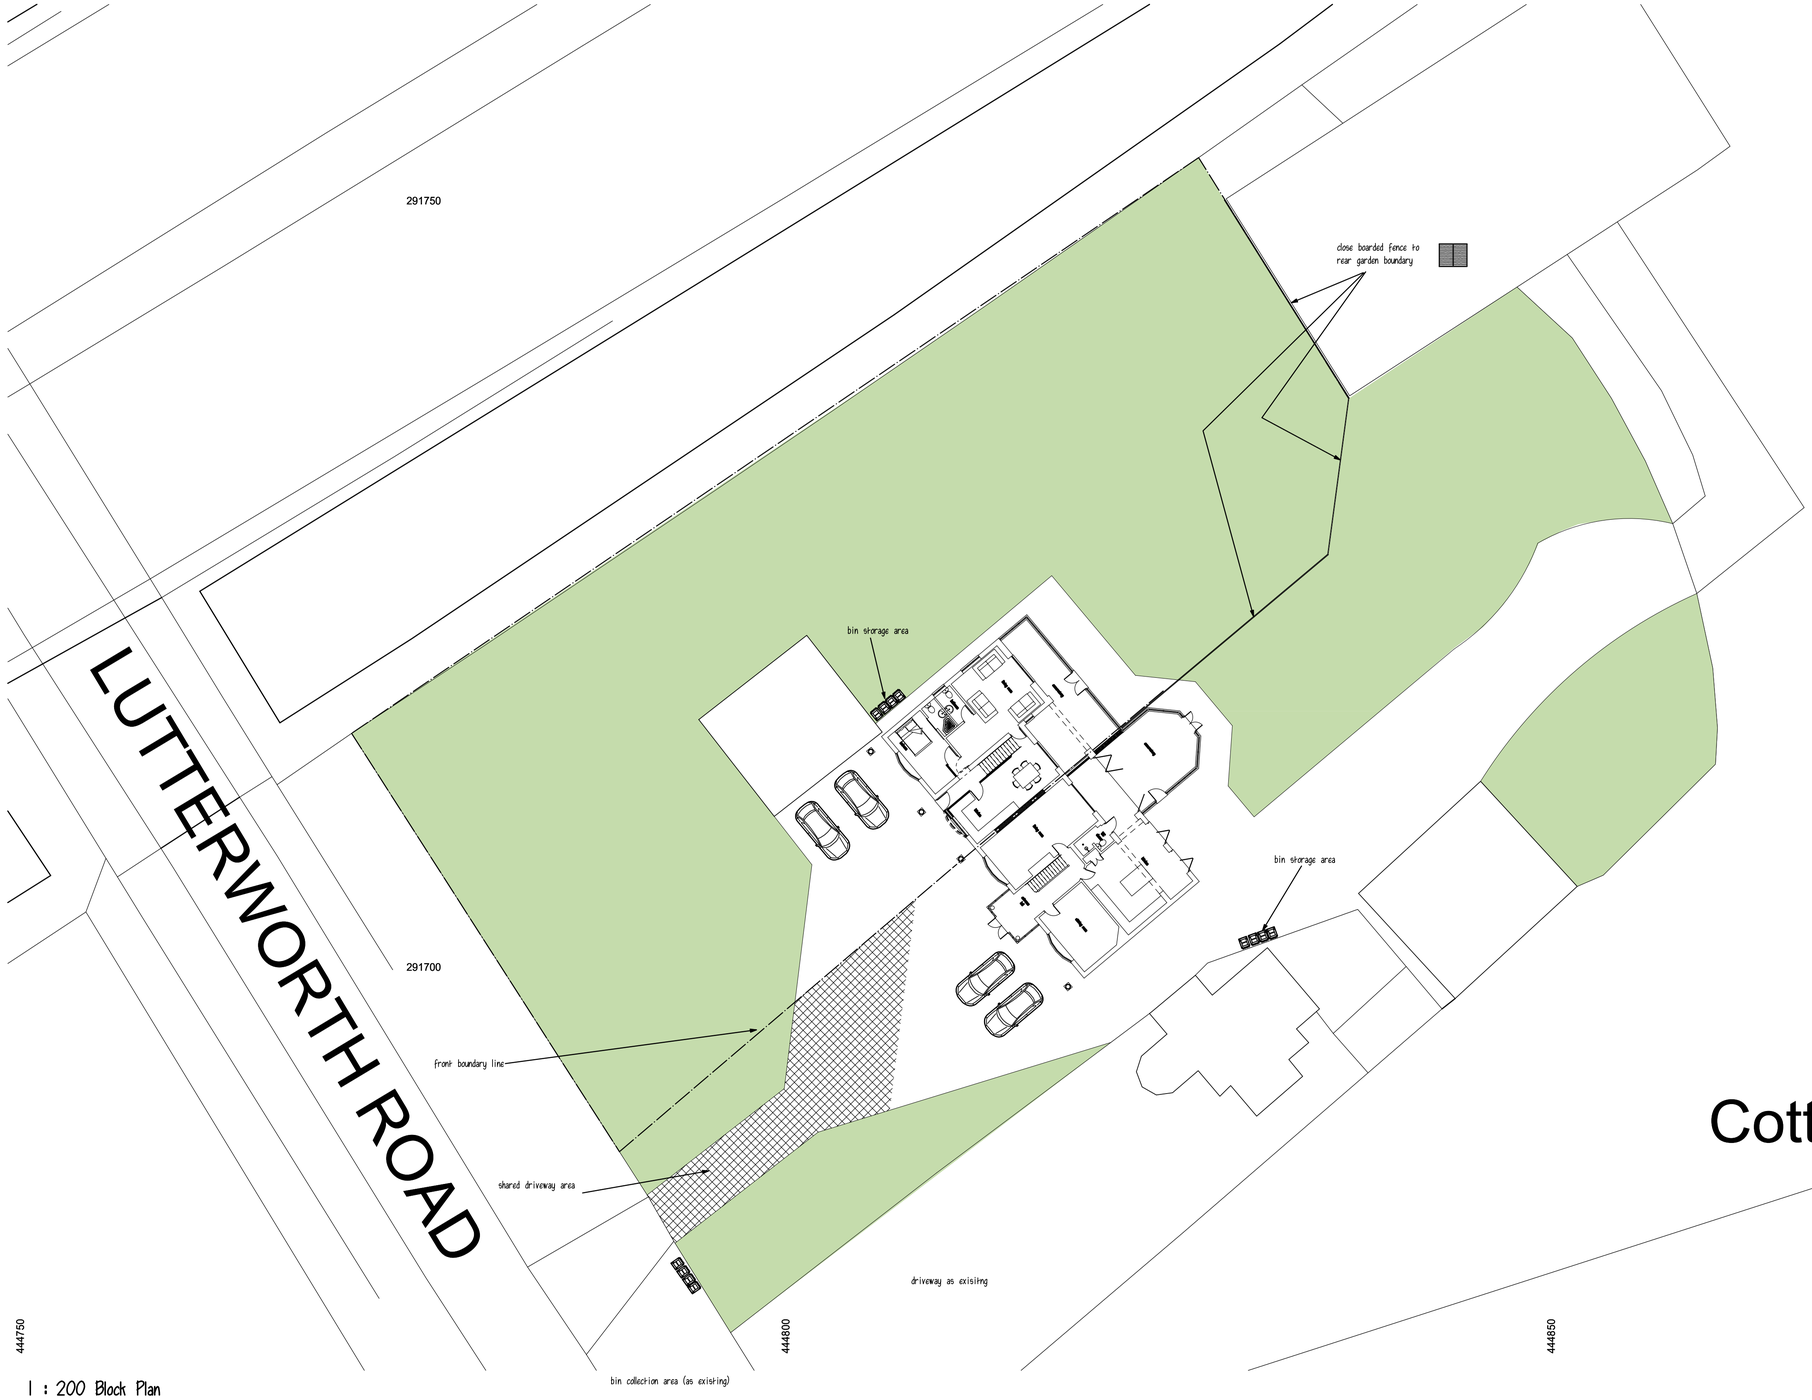



1 : 200 Block Plan

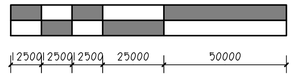

1 : 1250 Scale Bar

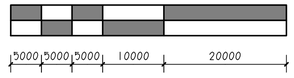


1 : 500 Scale Bar

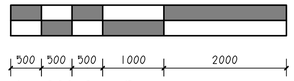

1 : 200 Scale Bar



1 : 100 Scale Bar

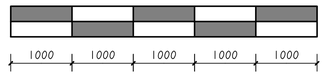

1 : 50 Scale Bar

Disclaimer
This drawing is accurate from the information that was availible at the time of survey and is by no means a detailed representation Due to the subterranean nature of storm and Foul drainage, any drainage shown is an educated assessment of the drainage runs. All drainage shown to be assessed and confirmed on site before works commence.

Project
PROPOSED ALTERATIONS CHERRY ORCHARD FARM LUTTERWORTH ROAD HINCKLEY, LEICESTERSHIRE LE10 3AJ

Client
MR KULJEET SAPRA

Drawing Title
SKETCH SCHEME BLOCK PLAN

Drawing No	Revision
1442-03	**B**
Scale 1:50 @ A1 1:100 @ A3	Page Size A1

Drawn by	Checked by	Date	Stage
RMT	---	27/08/2026	Survey Drawing
RMT	---	11/08/2026	Sketch Scheme
RMT	---	13/11/2026	Scheme Drawing
---	---	--/--/----	----------
---	---	--/--/----	----------

A.R.Taylor Ltd
7 Greenway, Nuneaton
Warwickshire CV11 6NL
Tel: 024 7710 3393
enquiries@taylordesignltd

© copyright
This drawing is the property of A.R.Taylor Ltd until the full payment of the client. If the drawings are used with our payment they have been mises used and the client is liable for legal proceedings.