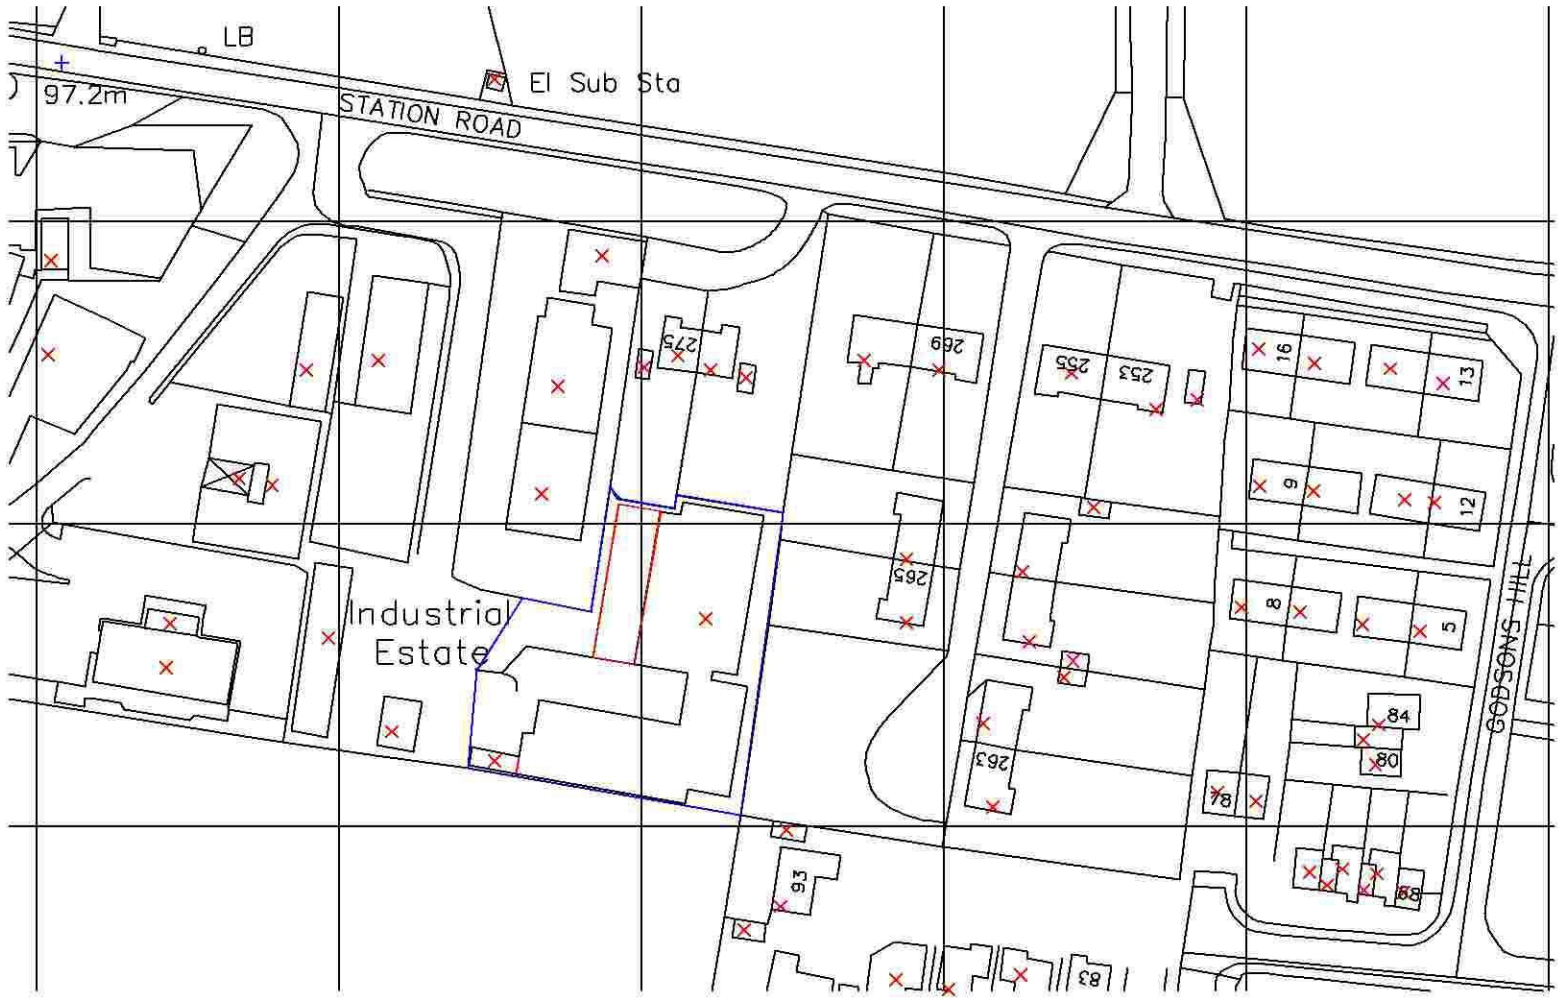


? Crown Copyright 2008. All rights reserved. Licence number 100020449

0 10 20 30 40 50m

Flying Spares Ltd, Station Road Ind Estate	
Site location plan.	FS / 001
11 June 2009	Status – for approval
Scale 1:1250 @ A3	
Version 1.0	

Willow Projects
The Maltings, Main Street, Congerstone
Nuneaton, Warks. CV13 6LZ
01827 880850 mail@willowprojects.co.uk