

All drawings are copyright of David Granger Architectural Design Limited.
Ordnance Survey Data © Crown Copyright. All rights reserved. Licence
No. AR100020449. Landmark Ref. LI60816


Revisions :

Grid Reference Points	
X	Eastings = 445764.458 Northings = 308034.070
A	Eastings = 445778.627 Northings = 308016.461
B	Eastings = 445817.651 Northings = 307995.039
C	Eastings = 445950.239 Northings = 307917.025
1	Eastings = 445834.789 Northings = 308004.471
2	Eastings = 445863.258 Northings = 307968.252

Length of diversion = 65m

Earthworks required to adjust
ground levels prior to
construction of manège

2m wide path to be
established, ground prepared
and seeded with grass seed.

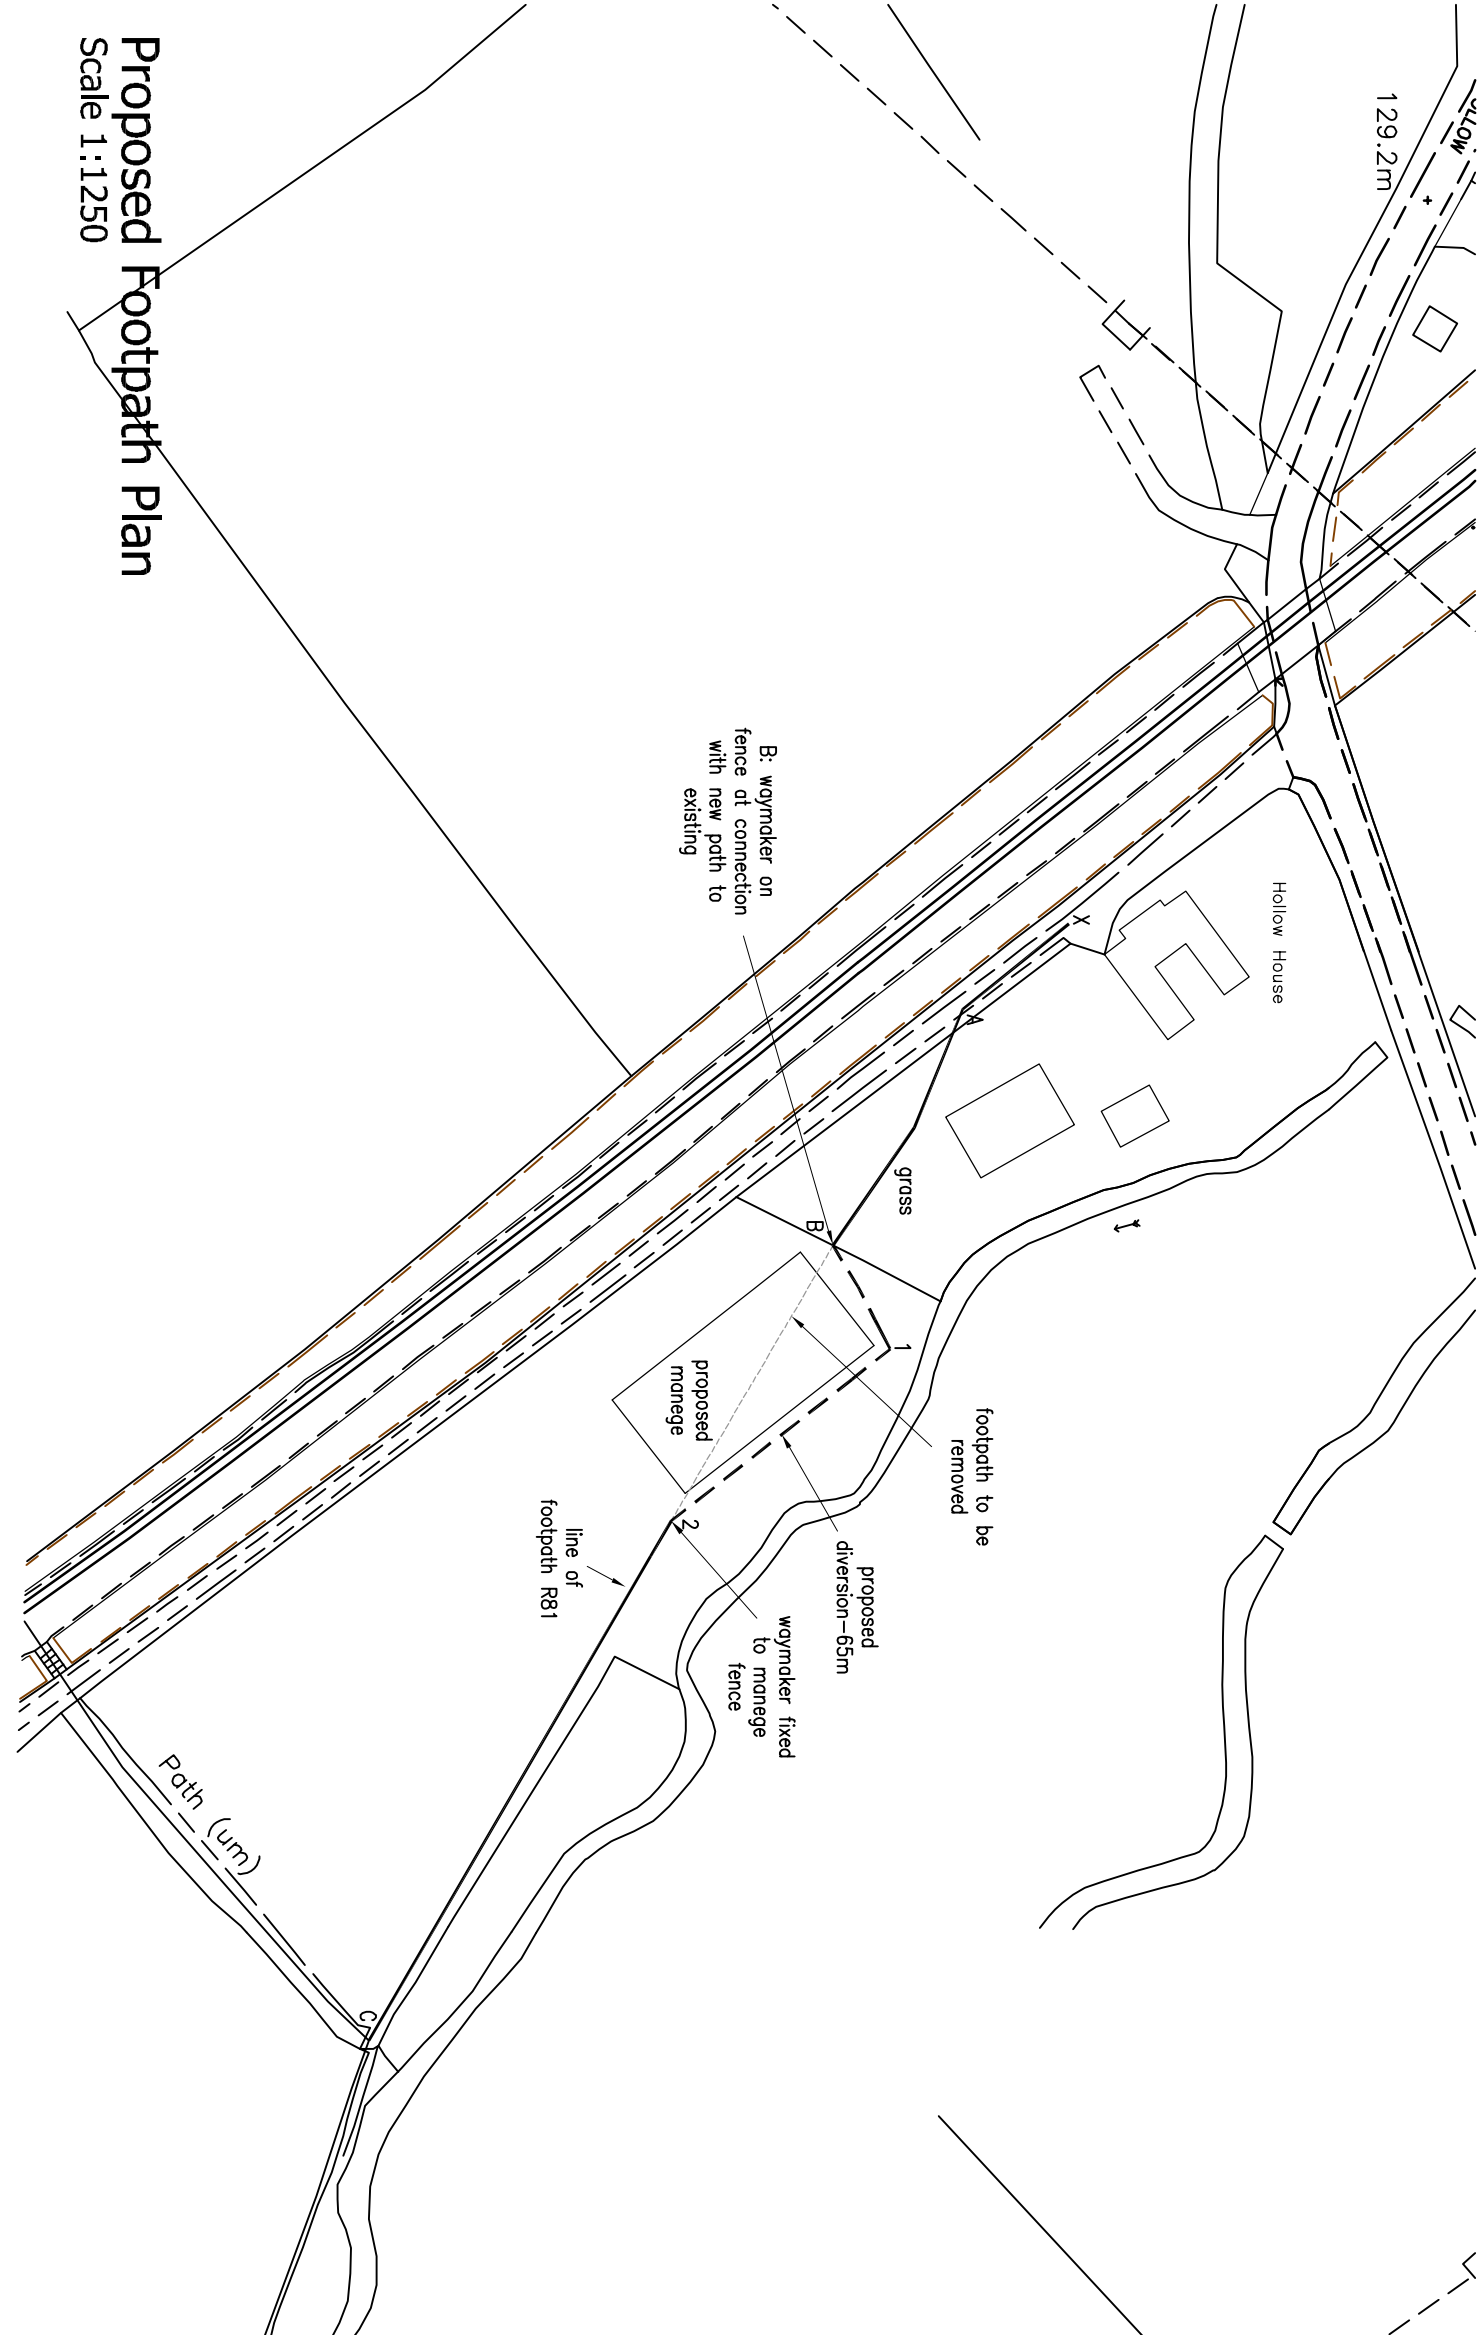

Proposed Footpath Plan
Scale 1:1250



DAVID GRANGER

ARCHITECTURAL DESIGN LIMITED

The Old Cottage Hospital,
Leicester Road, Ashby-de-la-Zouch,
Leicestershire, LE65 1DB

Tel: 01530 560939
www.davidgrangerdesign.com
Company Reg. No. 5068912

Project

Hollow House Barn, Bagworth Lane

Title
Thornton, Leicestershire

Client
R81 Footpath Route – Proposed Diversion

Date
Mr M. Akiens

December 2025

Scale (at A3) As Shown

Drawing No. 21.3987.06