


All drawings are copyright of David Granger Architectural Design Limited.
Ordnance Survey Data © Crown Copyright. All rights reserved. Licence
No. AR100020449. Landmark Ref. LI60816

Revisions		
C	Grid Reference Points Added	04.12.25
B	Existing path position updated	09.01.24
A	Existing path retained & manege added	04.01.24

Grid Reference Points	
X	Easting = 445764.458 Northing = 308034.070
A	Easting = 445778.627 Northing = 308016.461
B	Easting = 445817.651 Northing = 307995.039
C	Easting = 445950.239 Northing = 307917.025

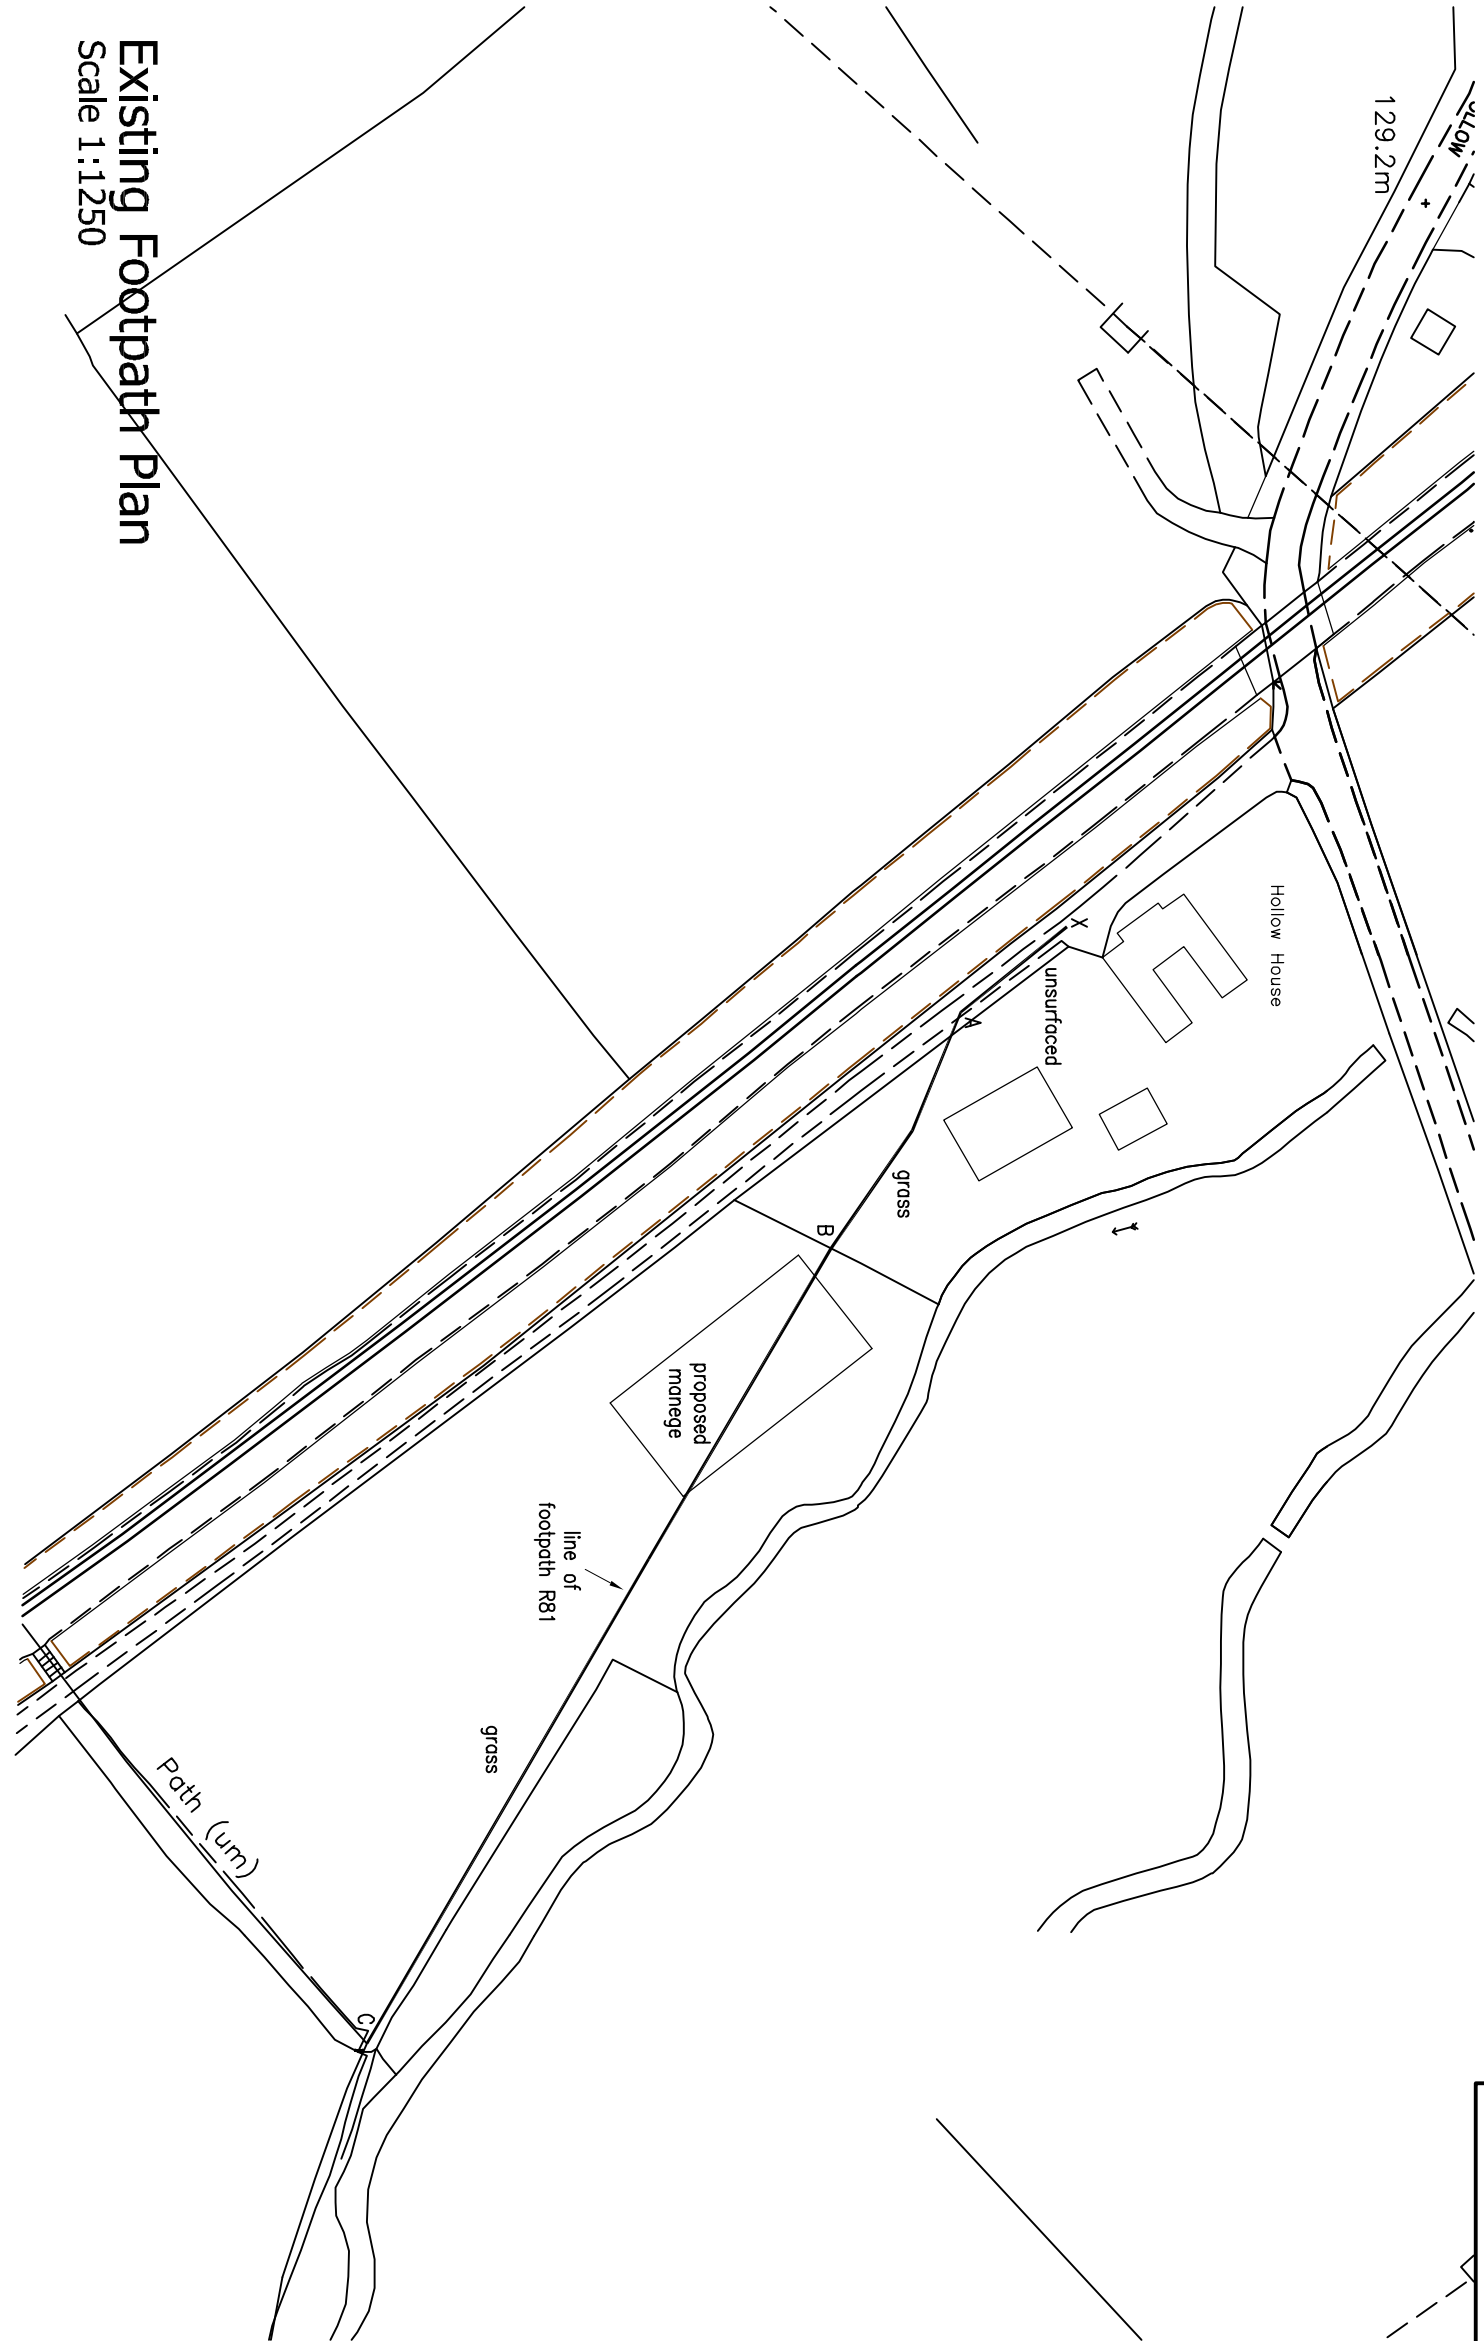

Existing Footpath Plan

Scale 1:1250



DAVID GRANGER

ARCHITECTURAL DESIGN LIMITED

The Old Cottage Hospital,
Leicester Road, Ashby-de-la-Zouch,
Leicestershire, LE65 1DB

Tel: 01530 560939
www.davidgrangerdesign.com
Company Reg. No. 5068912

Project	Hollow House Barn, Bagworth Lane
Title	Thornton, Leicestershire
Client	R81 Footpath Route
Date	Mr M. Akiens
Scale (at A3)	July 2021
	As Shown

Drawing No. 21.3987.05C