




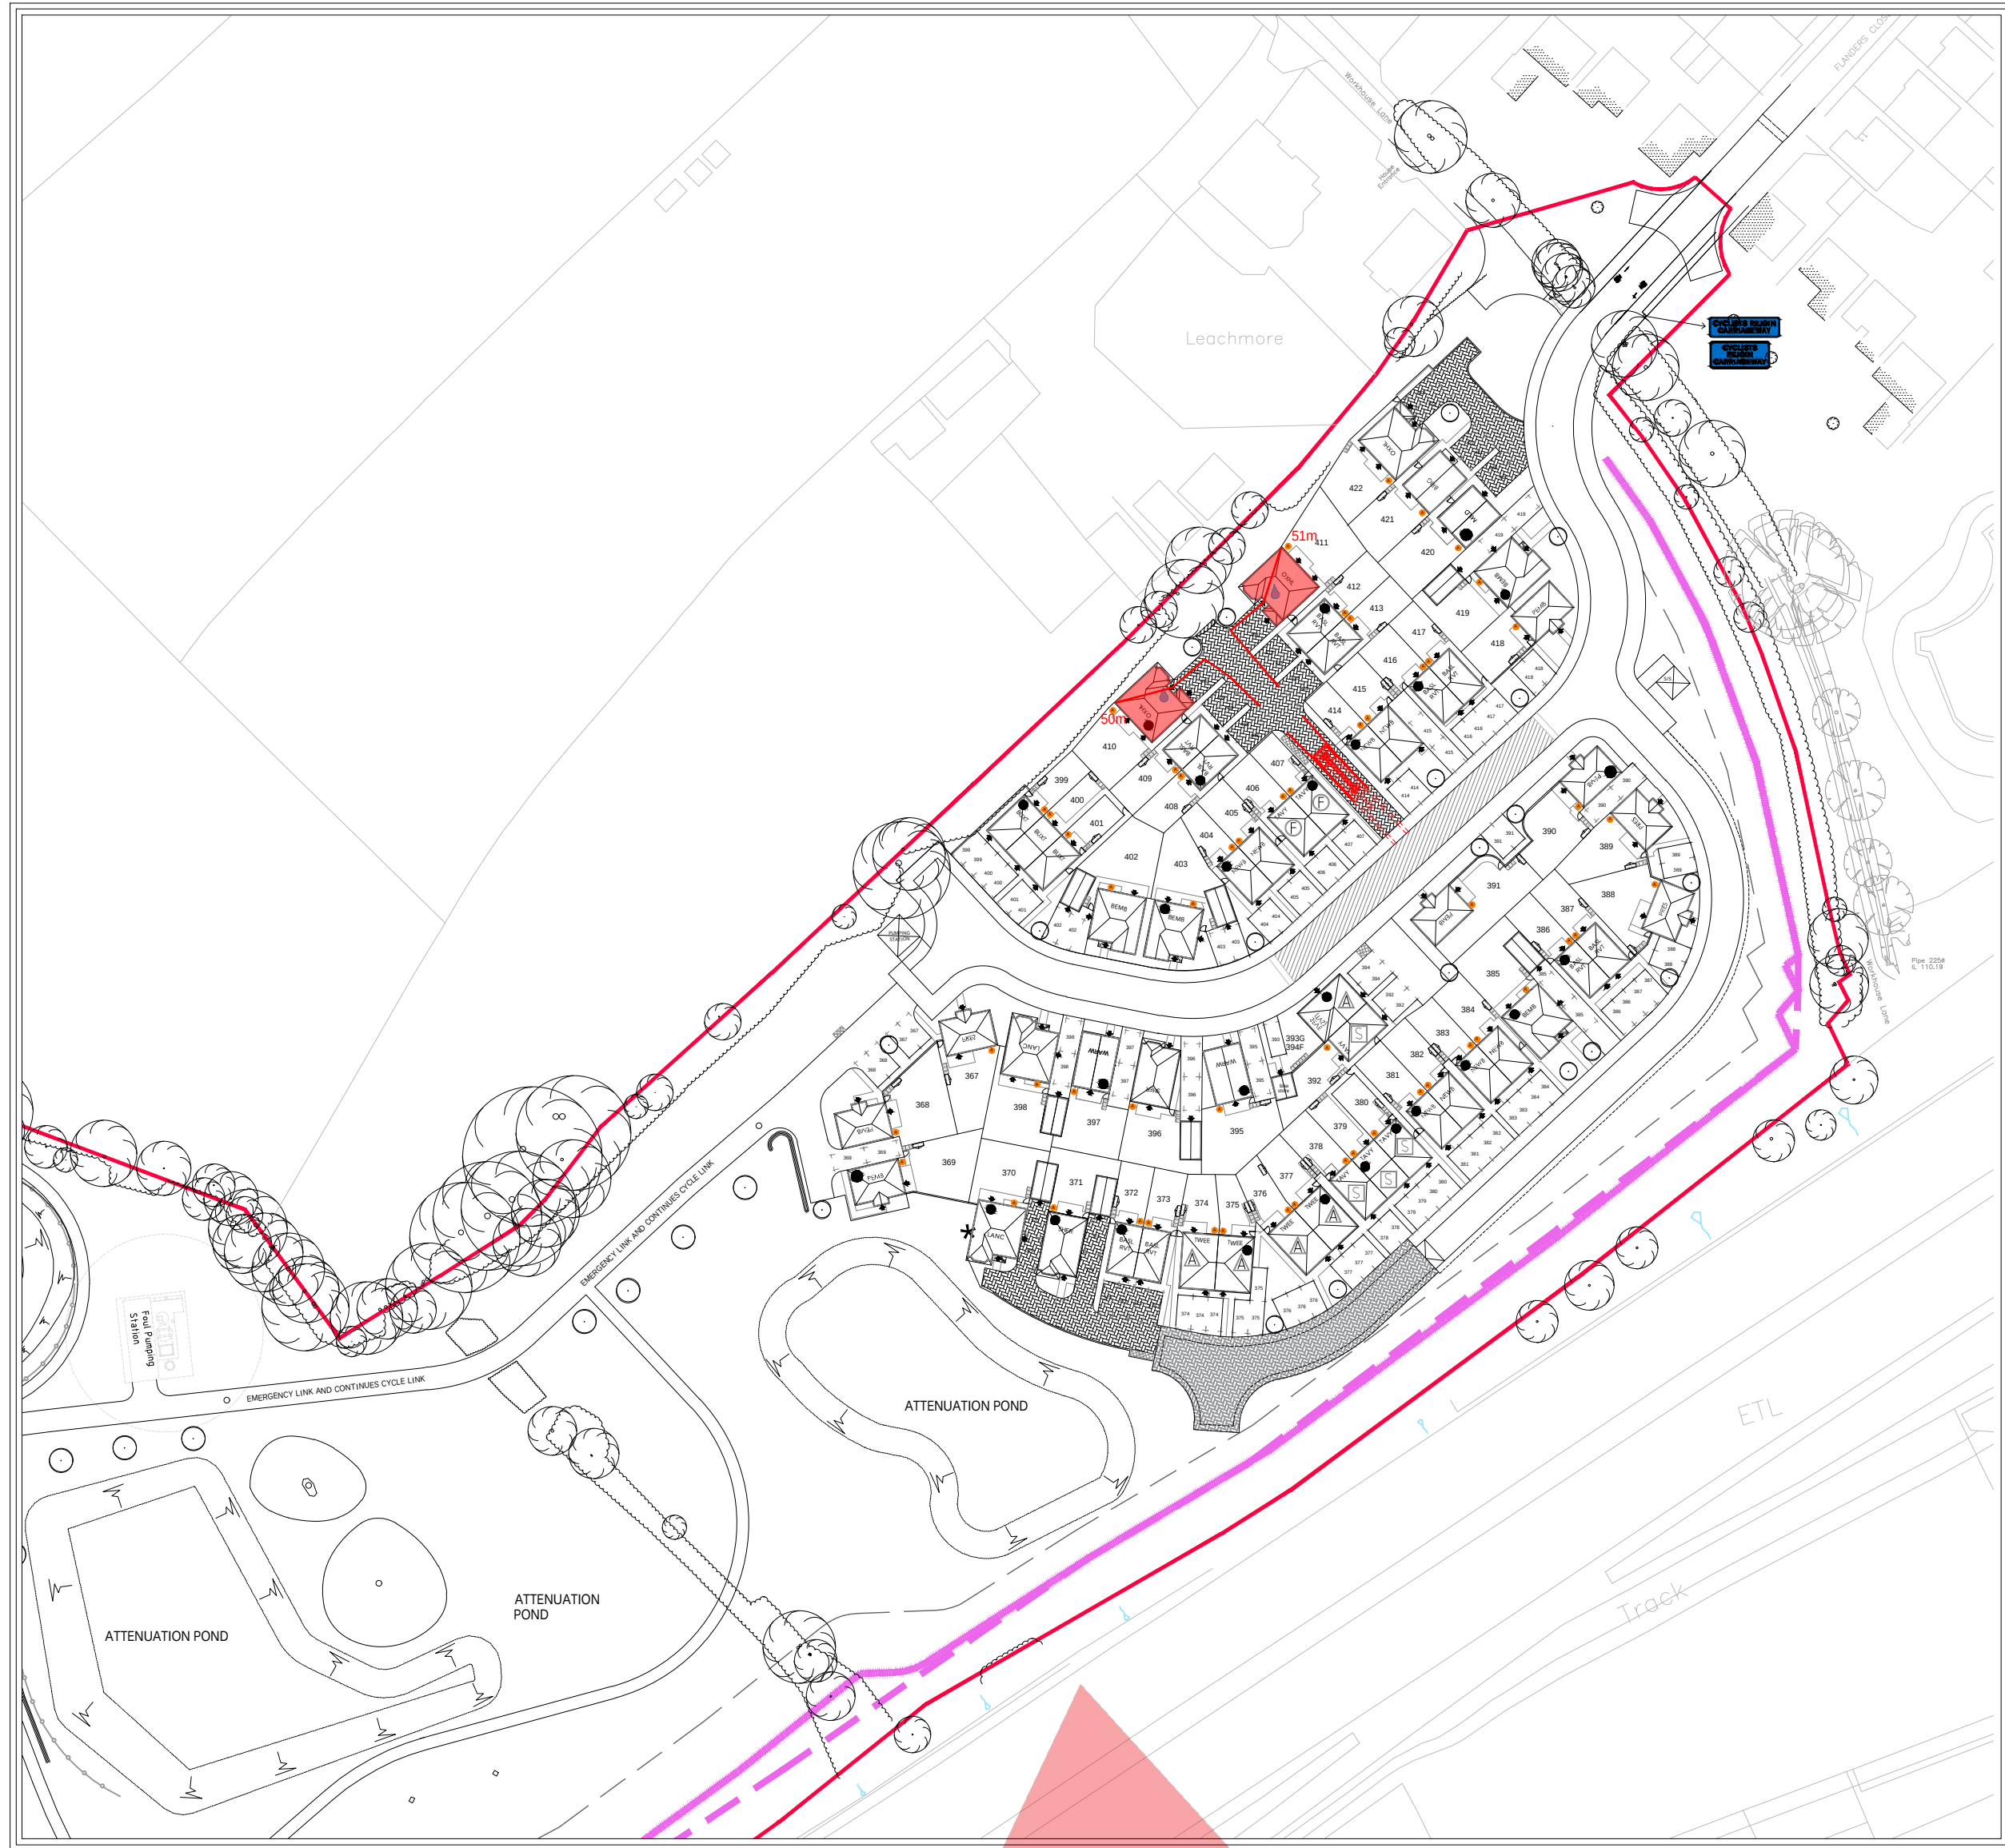

FIRE ENGINE TRAVEL

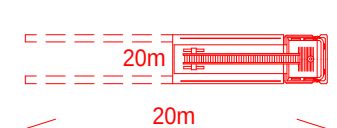

HOSE PIPE LENGTH (45m MAX)

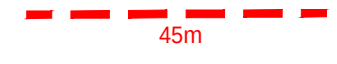

PLOT REQUIRING SPRINKLER
OR FIRE ENGINE TURNING
HEAD IF POSSIBLE

Revision	14.08.25	Updated to suit site layout changes	CB/O
Revision	27.01.25	Sprinklers added to P105 and updated according to P105	CB/O
Revision		to site layout changes	CB/O
Revision		Amendment	15/10/25

Drawing Status	PRELIMINARY PLANNING CONSTRUCTION	☒
----------------	---	-------------------------------------

Development	LAND SOUTH OF BURBAGE
Location	BURBAGE
Drawing Title	FIRE DISTANCE PLAN

Drawing Number	1693-08-02-127	Scale (mm)	1:1000
Revision	B	Date Started	NOV 23
Drawn By	DL	Date	
Checked by		Date	

	REDROW
Redrow Homes Midlands	
Redrow House, Small Green, Walscott, Tamworth	
Staffordshire B77 5PW	
Tel: 01827 260600 Fax: 01827 262454 Web: www.redrow.co.uk	

Legal Disclaimer: This layout has been designed after due consideration of our Context & Constraints Plan

LAND SOUTH OF BURBAGE, BURBAGE