


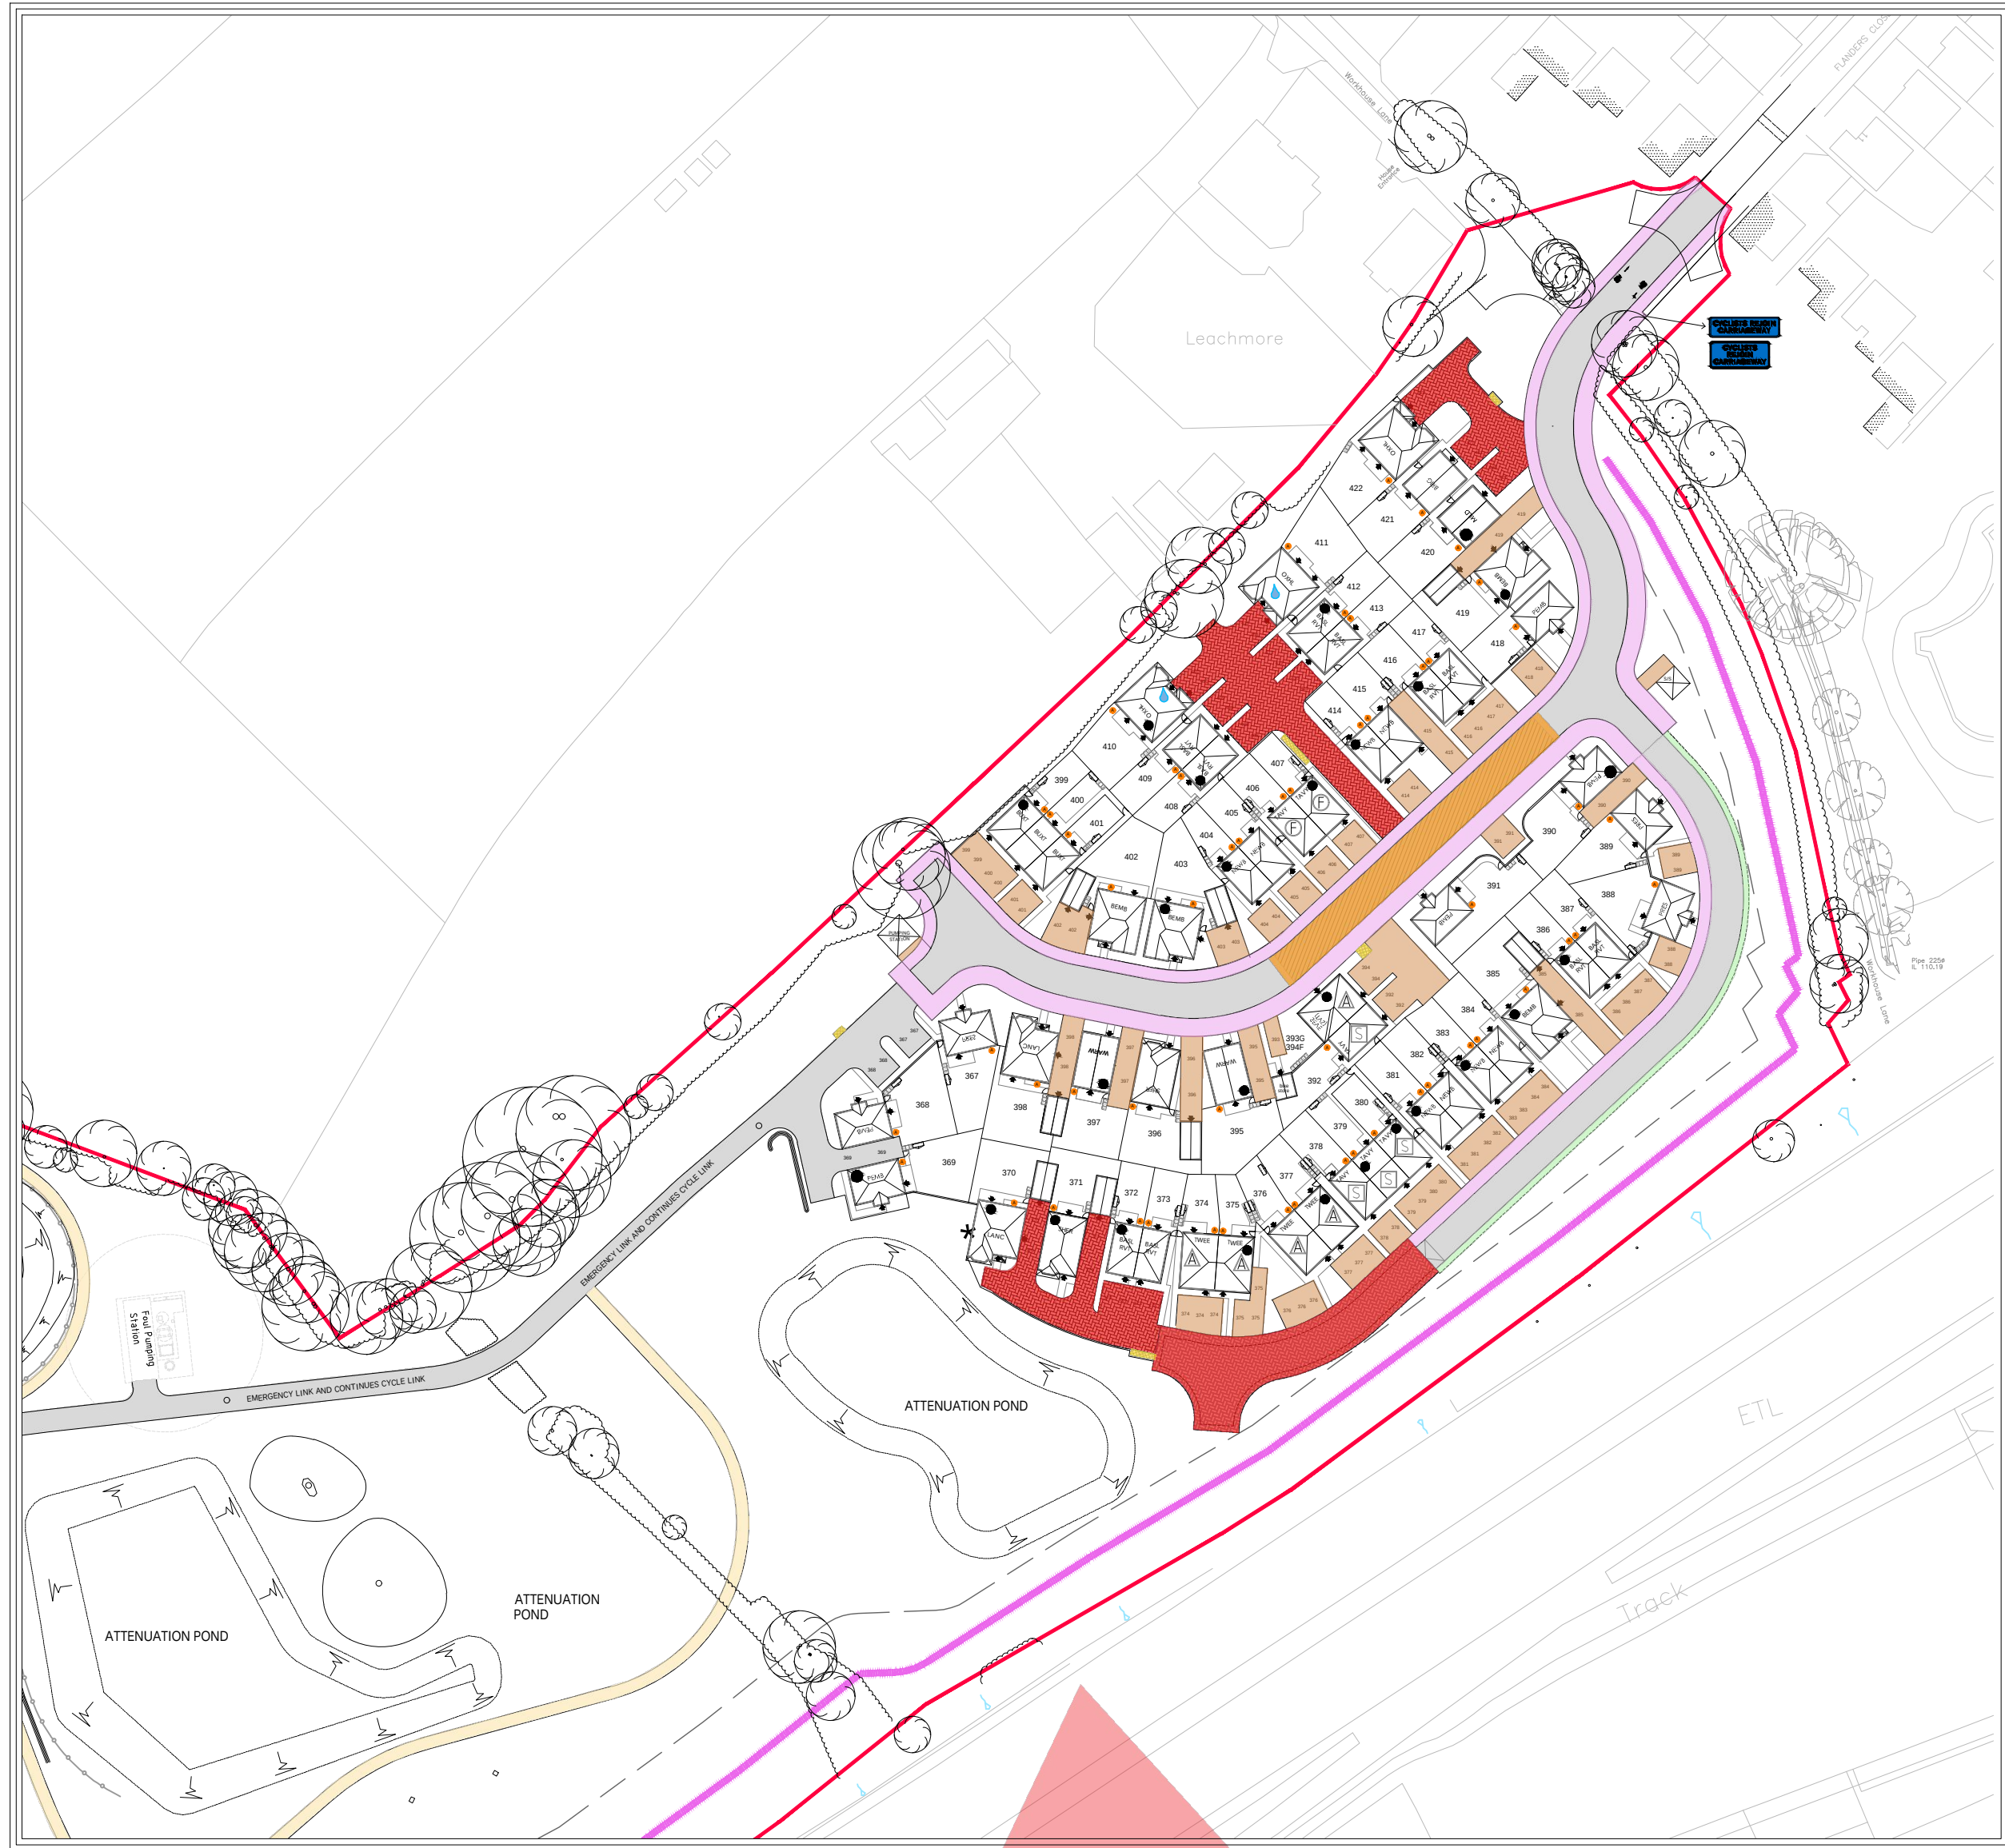

- HIGHWAY
20MM AC6 Surface course with 190MM binder base course or to WCC Highway adoptable standards
- FOOTPATH
25MM AC6 Surface course with 160MM binder base course or to WCC Highway adoptable standards
- PRIVATE DRIVE / SHARED SURFACE
20MM Surface course with 210MM binder base course
- BRINDLE BLOCK PAVING
80MM Concrete block paving 30MM sharp sand with 420MM binder base course
- RAISED SPEED CONTROL MEASURES - BLOCK PAVING
80MM Concrete block paving 30MM sharp sand with 420MM binder base course
- HOGGIN SURFACE PATH
Ridged curber surface with granular sub-base and timber board edging
- HIGHWAY GRASS VERGE
- MANAGED GRASS VERGE
- GRASS SCREED
- CONCRETE SLABS
Miford Bufti Rivon 620x600

Drawing Status		PRELIMINARY PLANNING CONSTRUCTION	
Development		LAND SOUTH OF BURBAGE BURBAGE	
Location		Marking Name	
Drawing Title		SURFACE MATERIALS	
Drawing Number		1693-08-02-140	
Revision		B	
Drawn By		LM/DL	
Checked By		Date	
Scale		1:1000	
Date Started		NOV 23	

REDROW
Redrow Homes Midlands
Redrow House, 11-13, Green, Walscott, Tamworth
Staffordshire B77 5PW
Tel: 01827 260600 Fax: 01827 262454 Web: www.redrow.co.uk

Legal Disclaimer Text:
This layout has been designed after due consideration of our
Context & Constraints Plan

LAND SOUTH OF BURBAGE, BURBAGE