


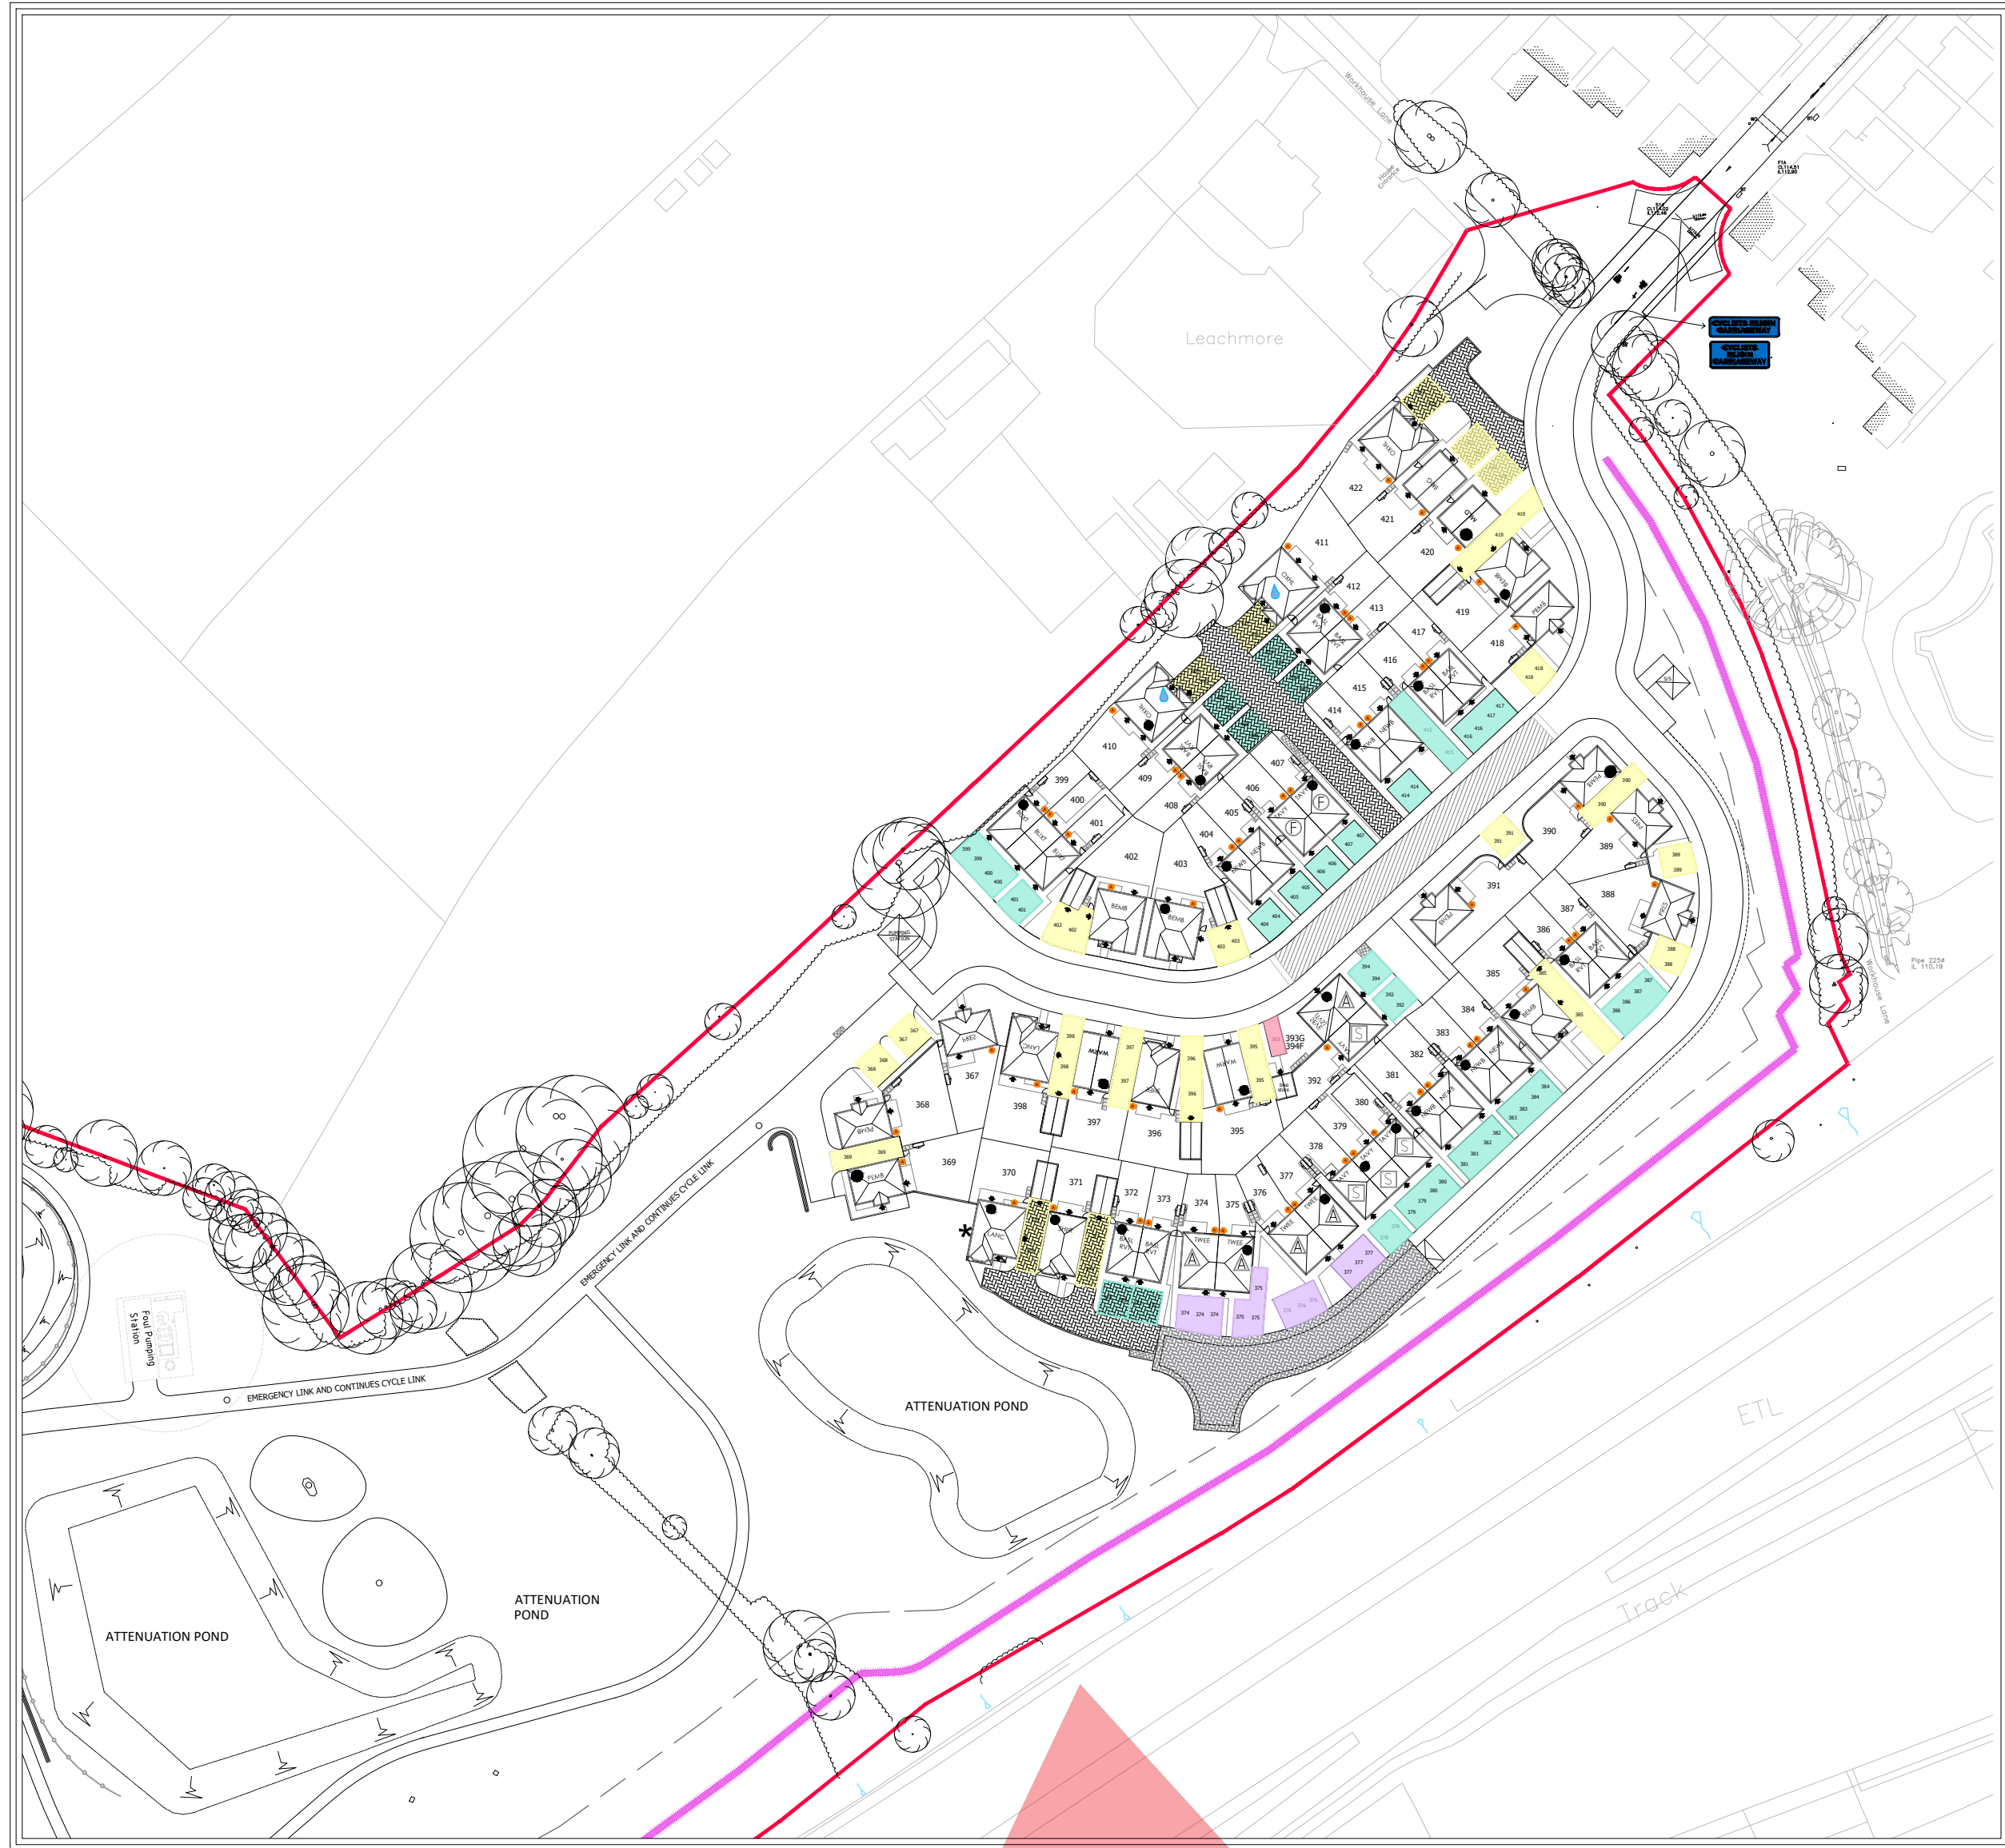

- KEY**
- Parking for 1 bed dwelling - minimum 1no. space
 - Parking for 2 bed dwelling - minimum 1no. space
 - Parking for 3 bed dwelling - minimum 2no. spaces
 - Parking for 4 bed dwelling - minimum 2no. spaces
 - Parking for 5 bed dwelling - minimum 3no. spaces
 - Unallocated parking

PRELIMINARY PLANNING CONSTRUCTION			
LAND SOUTH OF BURBAGE			
BURBAGE			
PARKING STRATEGY PLAN			
Drawing Number: 1693-08-02-147			
Revision: B		Scale: 1:1000	
Drawn by: LM/DL		Date: NOV 23	
Checked by:			
REDROW			
Redrow Homes Midlands			
Redrow House, 111-113, Green, Walsworth, Tamworth, Staffordshire B77 5JF			
Tel: 01827 266600 Fax: 01827 262454 Web: www.redrow.co.uk			
Legal Disclaimer: This layout has been designed after due consideration of our Context & Constraints Plan			

LAND SOUTH OF BURBAGE, BURBAGE