


-  Indicates Main Avenue / Bus Route
-  Indicates Primary Street
-  Indicates Shared Drives
-  Indicates Private Drives

Drawing Status: PRELIMINARY PLANNING CONSTRUCTION	
Development: LAND SOUTH OF BURBAGE	
Location: BURBAGE	
Drawing Title: ROAD HIERARCHY PLAN	
Drawing Number: 1693-08-02-148	Scale: 1:1000
Revision: B	Date: NOV 23
Drawn by: DL	Checked by:

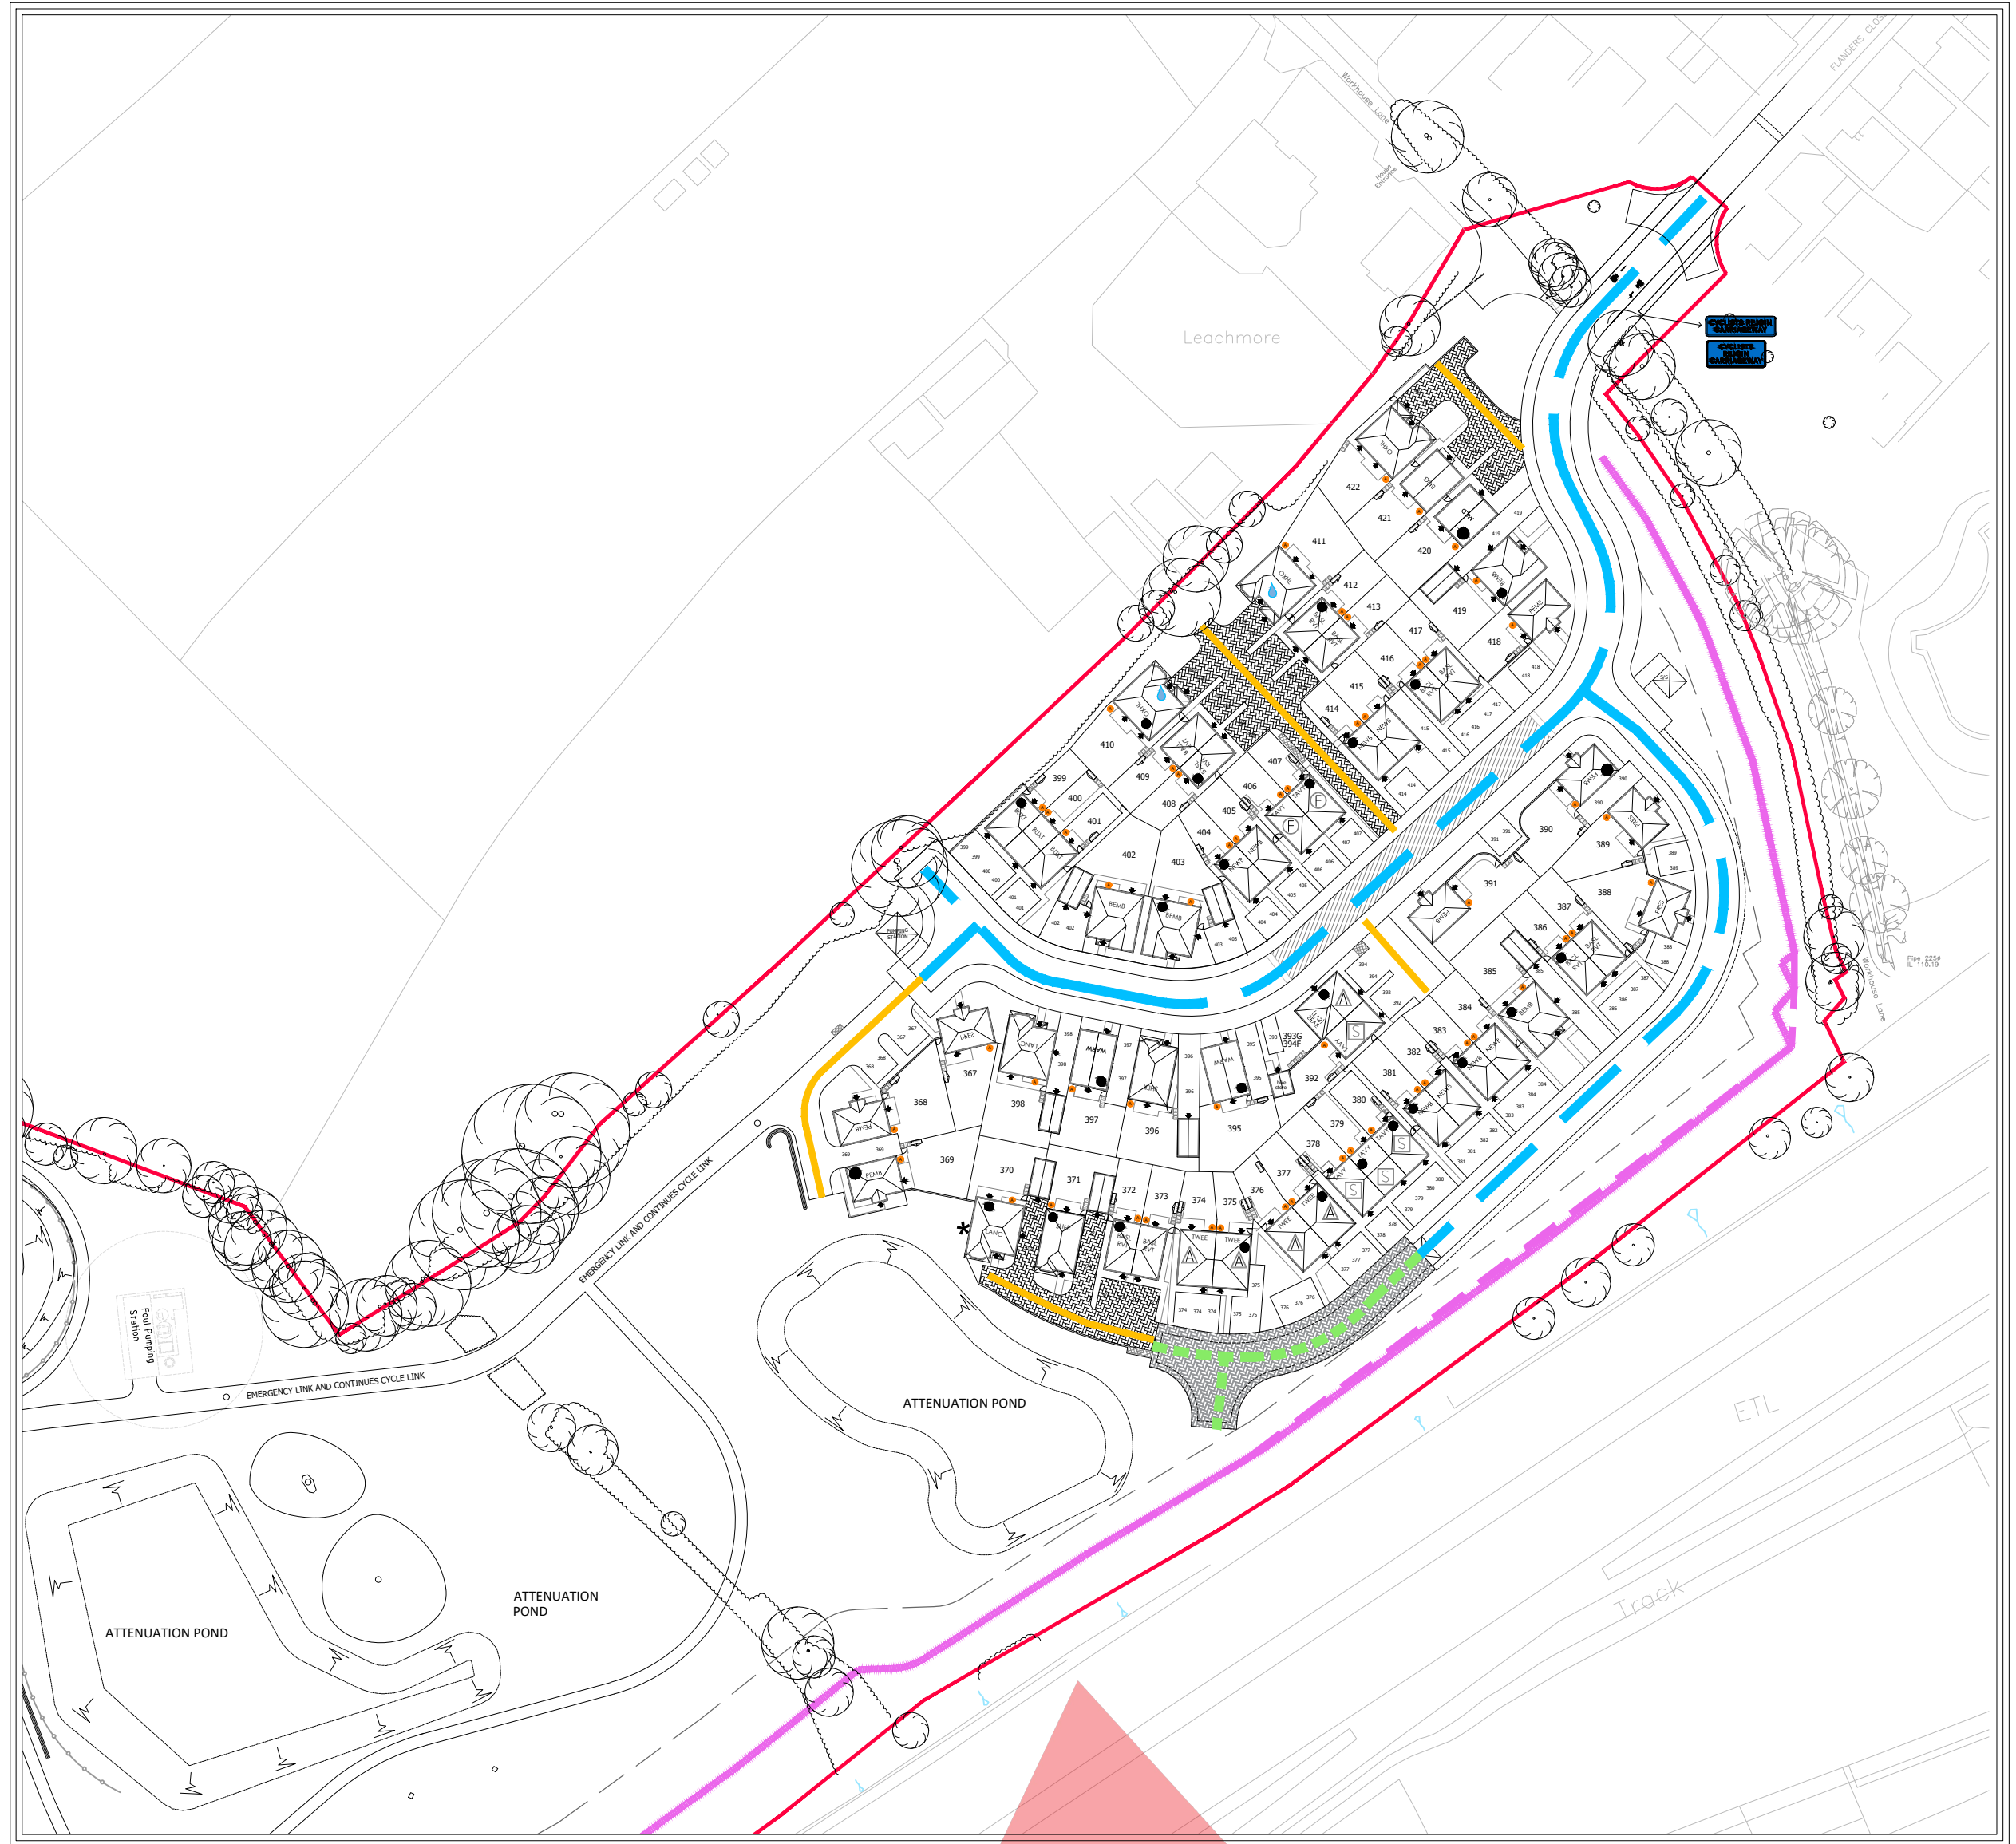

Redrow Homes Midlands
Redrow House, 111-113, Green, Walsley, Tarnworth
S67 5JH
Tel: 01827 260600 Fax: 01827 262454 Web: www.redrow.co.uk

Legal Disclaimer: This layout has been designed after due consideration of our Context & Constraints Plan.

LAND SOUTH OF BURBAGE, BURBAGE