


NOTES
Drawing copyright check all dimensions on site

02 - Roof Level
6000

01 - First Floor
3000


00 - Ground Floor
0

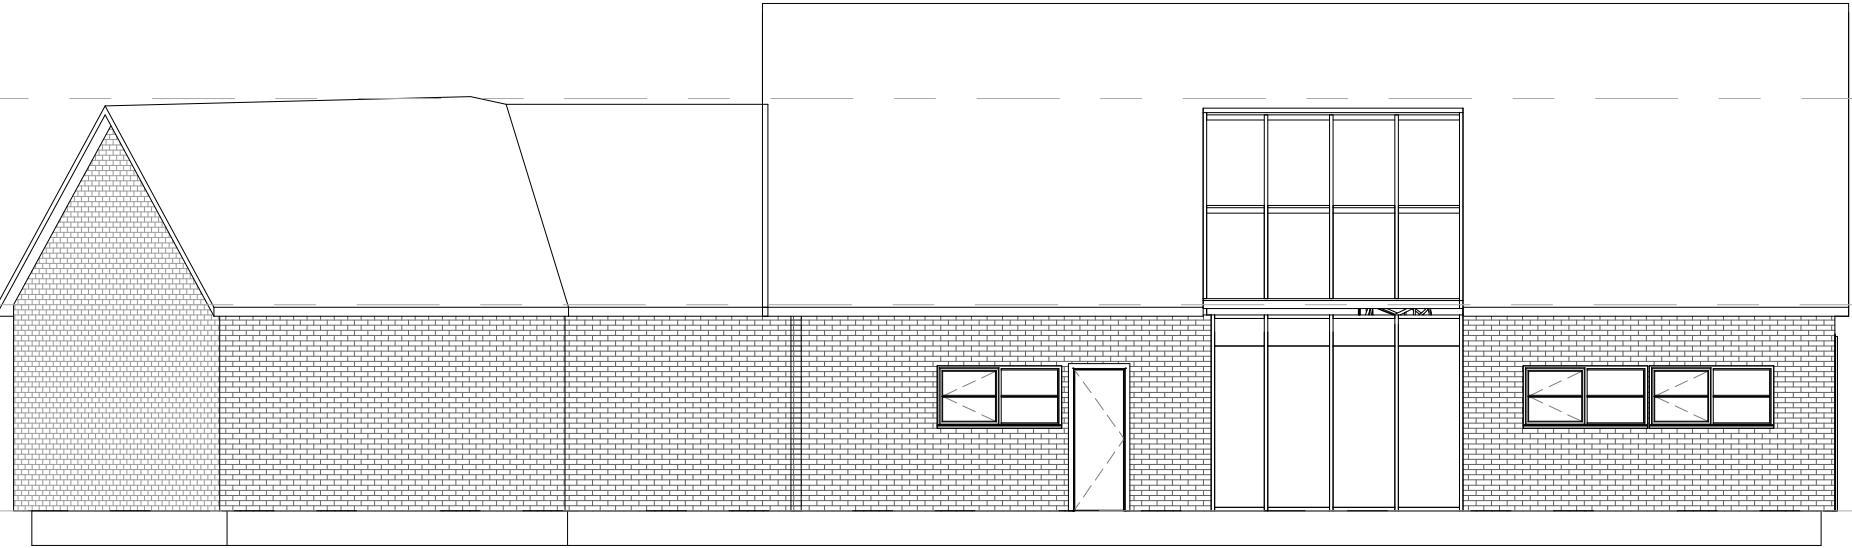

02 - Roof Level
6000

01 - First Floor
3000

00 - Ground Floor
0

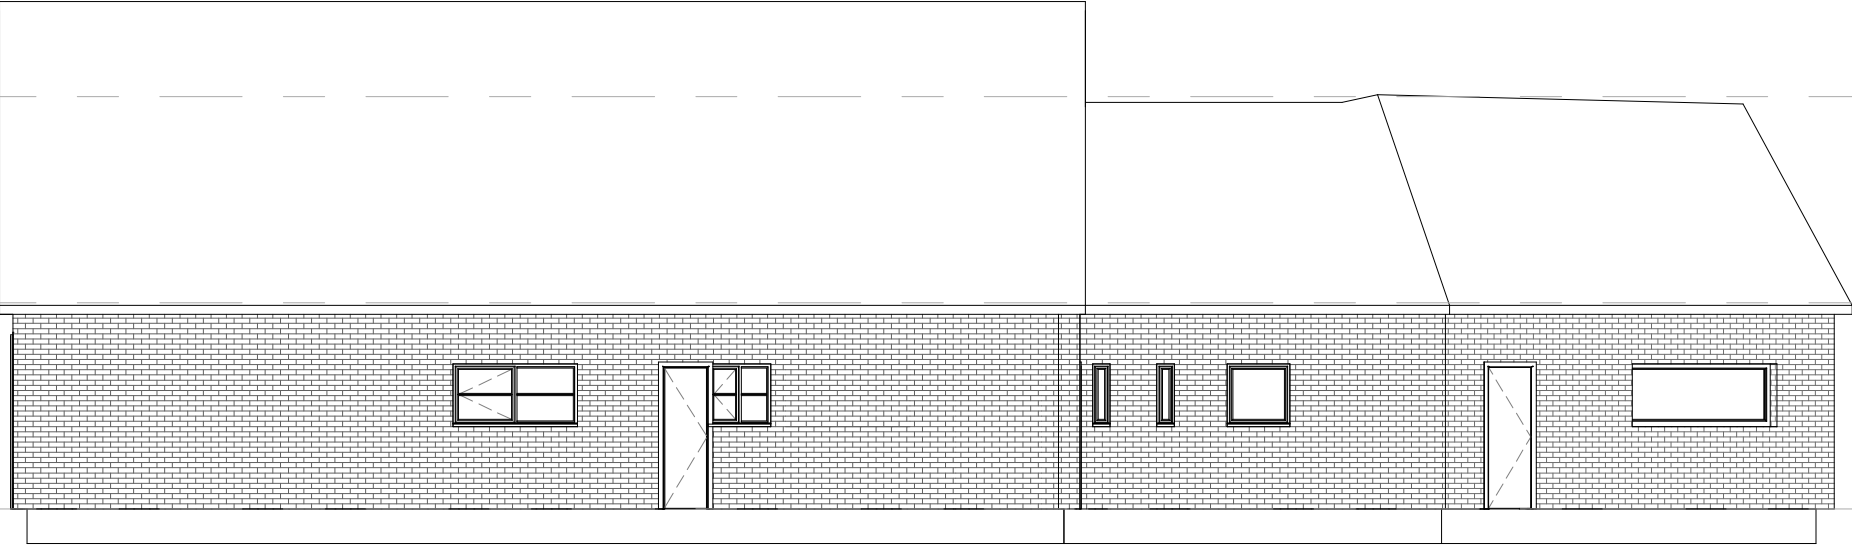

Rev Description Date Dr by App by



PLANNING

Client:
Noor Siddiqi

Project:
New Hall Field House
Earl Shilton
LE9 7DH

Drawing Title:
Existing Elevations

Project No.	20 010	Date	23.11.2022
Scale	1 : 100	Drawn	HS
Drawing No.	P104	Revision	

The Hollybush • Upper Bond Street • Hinckley • LE10 1RH
Tel. 0777 49 49 332 E. info@11and12.co.uk