





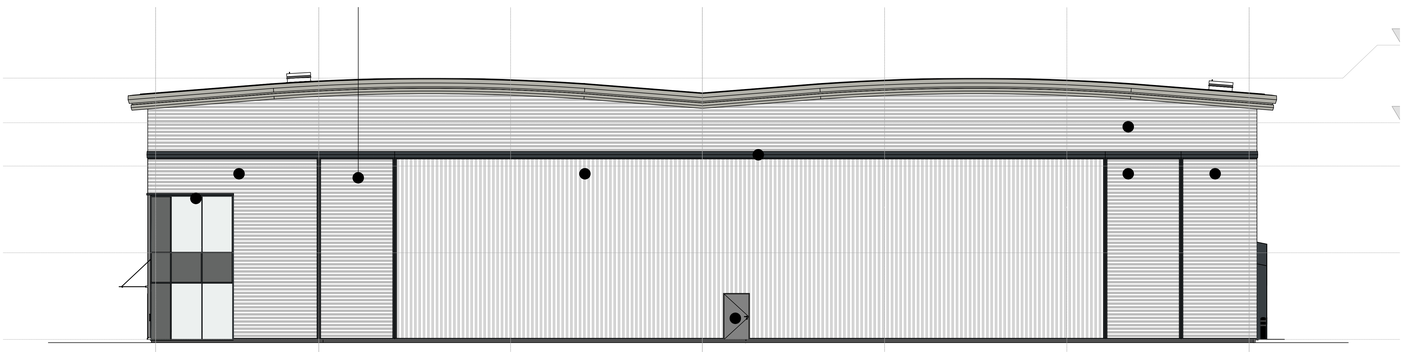

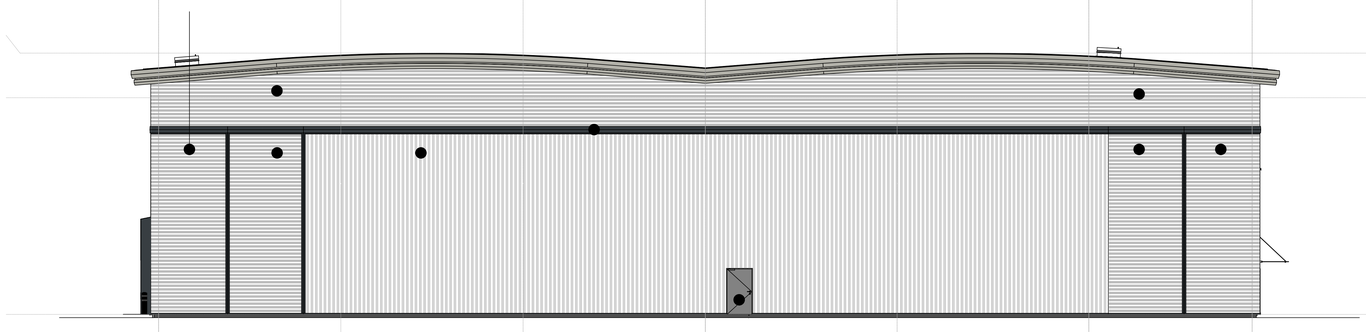

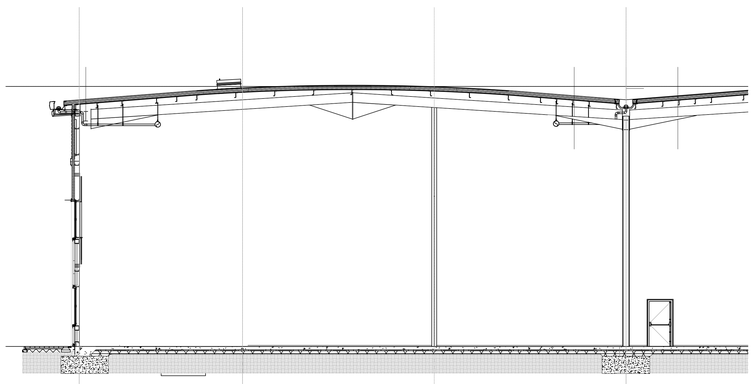

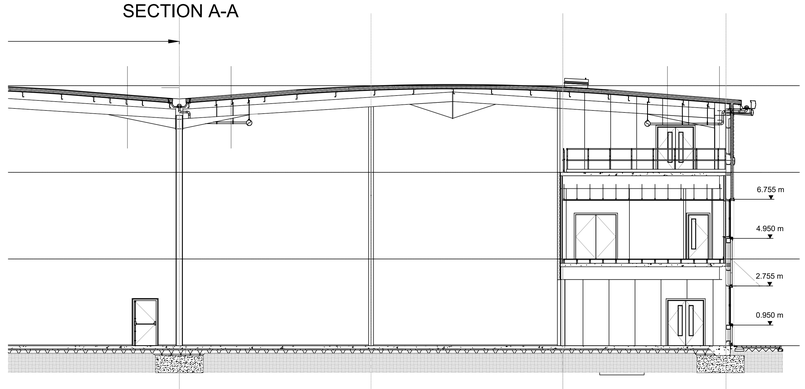



apss
Interior fit and construction solutions

CDM 2015 / HEALTH & SAFETY / DESIGNERS RISK ASSESSMENT

All parties involved in project to be aware of their duties under CDM 2015. APSS to work as "Designer" unless appointed as "Principle Designer" https://www.hse.gov.uk/construction/cdm/2015/summary.htm

Design Risk Assesment & Appointment of Principle Designer forms to be produced if APSS are appointed as "Principle Designer", works are to last longer than 30 days and have more than 20 workers working simultaneously at any point in the project OR works exceed 500 person days.

All products / materials / finishes / fixtures / fixings to be securely fixed and installed as per manufacturers instructions and guidelines. APSS designer & project manager to be advised prior to installation if any of the above are considered inappropriate for intended use by contractor responsible for installing.

Significant or unusual/ "not obvious" residual risks during construction, use & demolition to be recorded below.

Risk:	Mitigating Measure:	Date:
-	-	-

Rev:	Description:	Date:

Client: Octopus Energy

Address: Hinckley 47
Hinckley Park
Hinckley
LE10 3JA

Title: Existing Warehouse Elevations & Sections

PRELIMINARY

apss
Interior fit and construction solutions
APSS, Kingsley Road, Lincoln LN6 3TA
01522 688771
www.apss.co.uk
design@apss.co.uk

This drawing is copyright, the information contained within is confidential and may not be disclosed to third parties without the written permission of Acorn Partitioning & Storage Systems Ltd. ©2014

Please Note: This drawing is for information only. It is subject to change & should not be used by any other trade. Acorn Partitioning & Storage Systems Ltd. will not be held responsible for any work carried out, by any third parties, using this drawing.

Document Ref.TEM-DES-001. Document Title: Drawing Sheet. Author: Stuart Wall. Date Issued:09/10/2020. Revision 2. Document Review: 09/10/2025. Please ensure you use up to date documents.

Drawn:	Checked:	Rev:
SW	-	-
Scale: 1:100@A0	Number: 13332-10-03	

1000 3000 5000
2000 4000
Millimeters