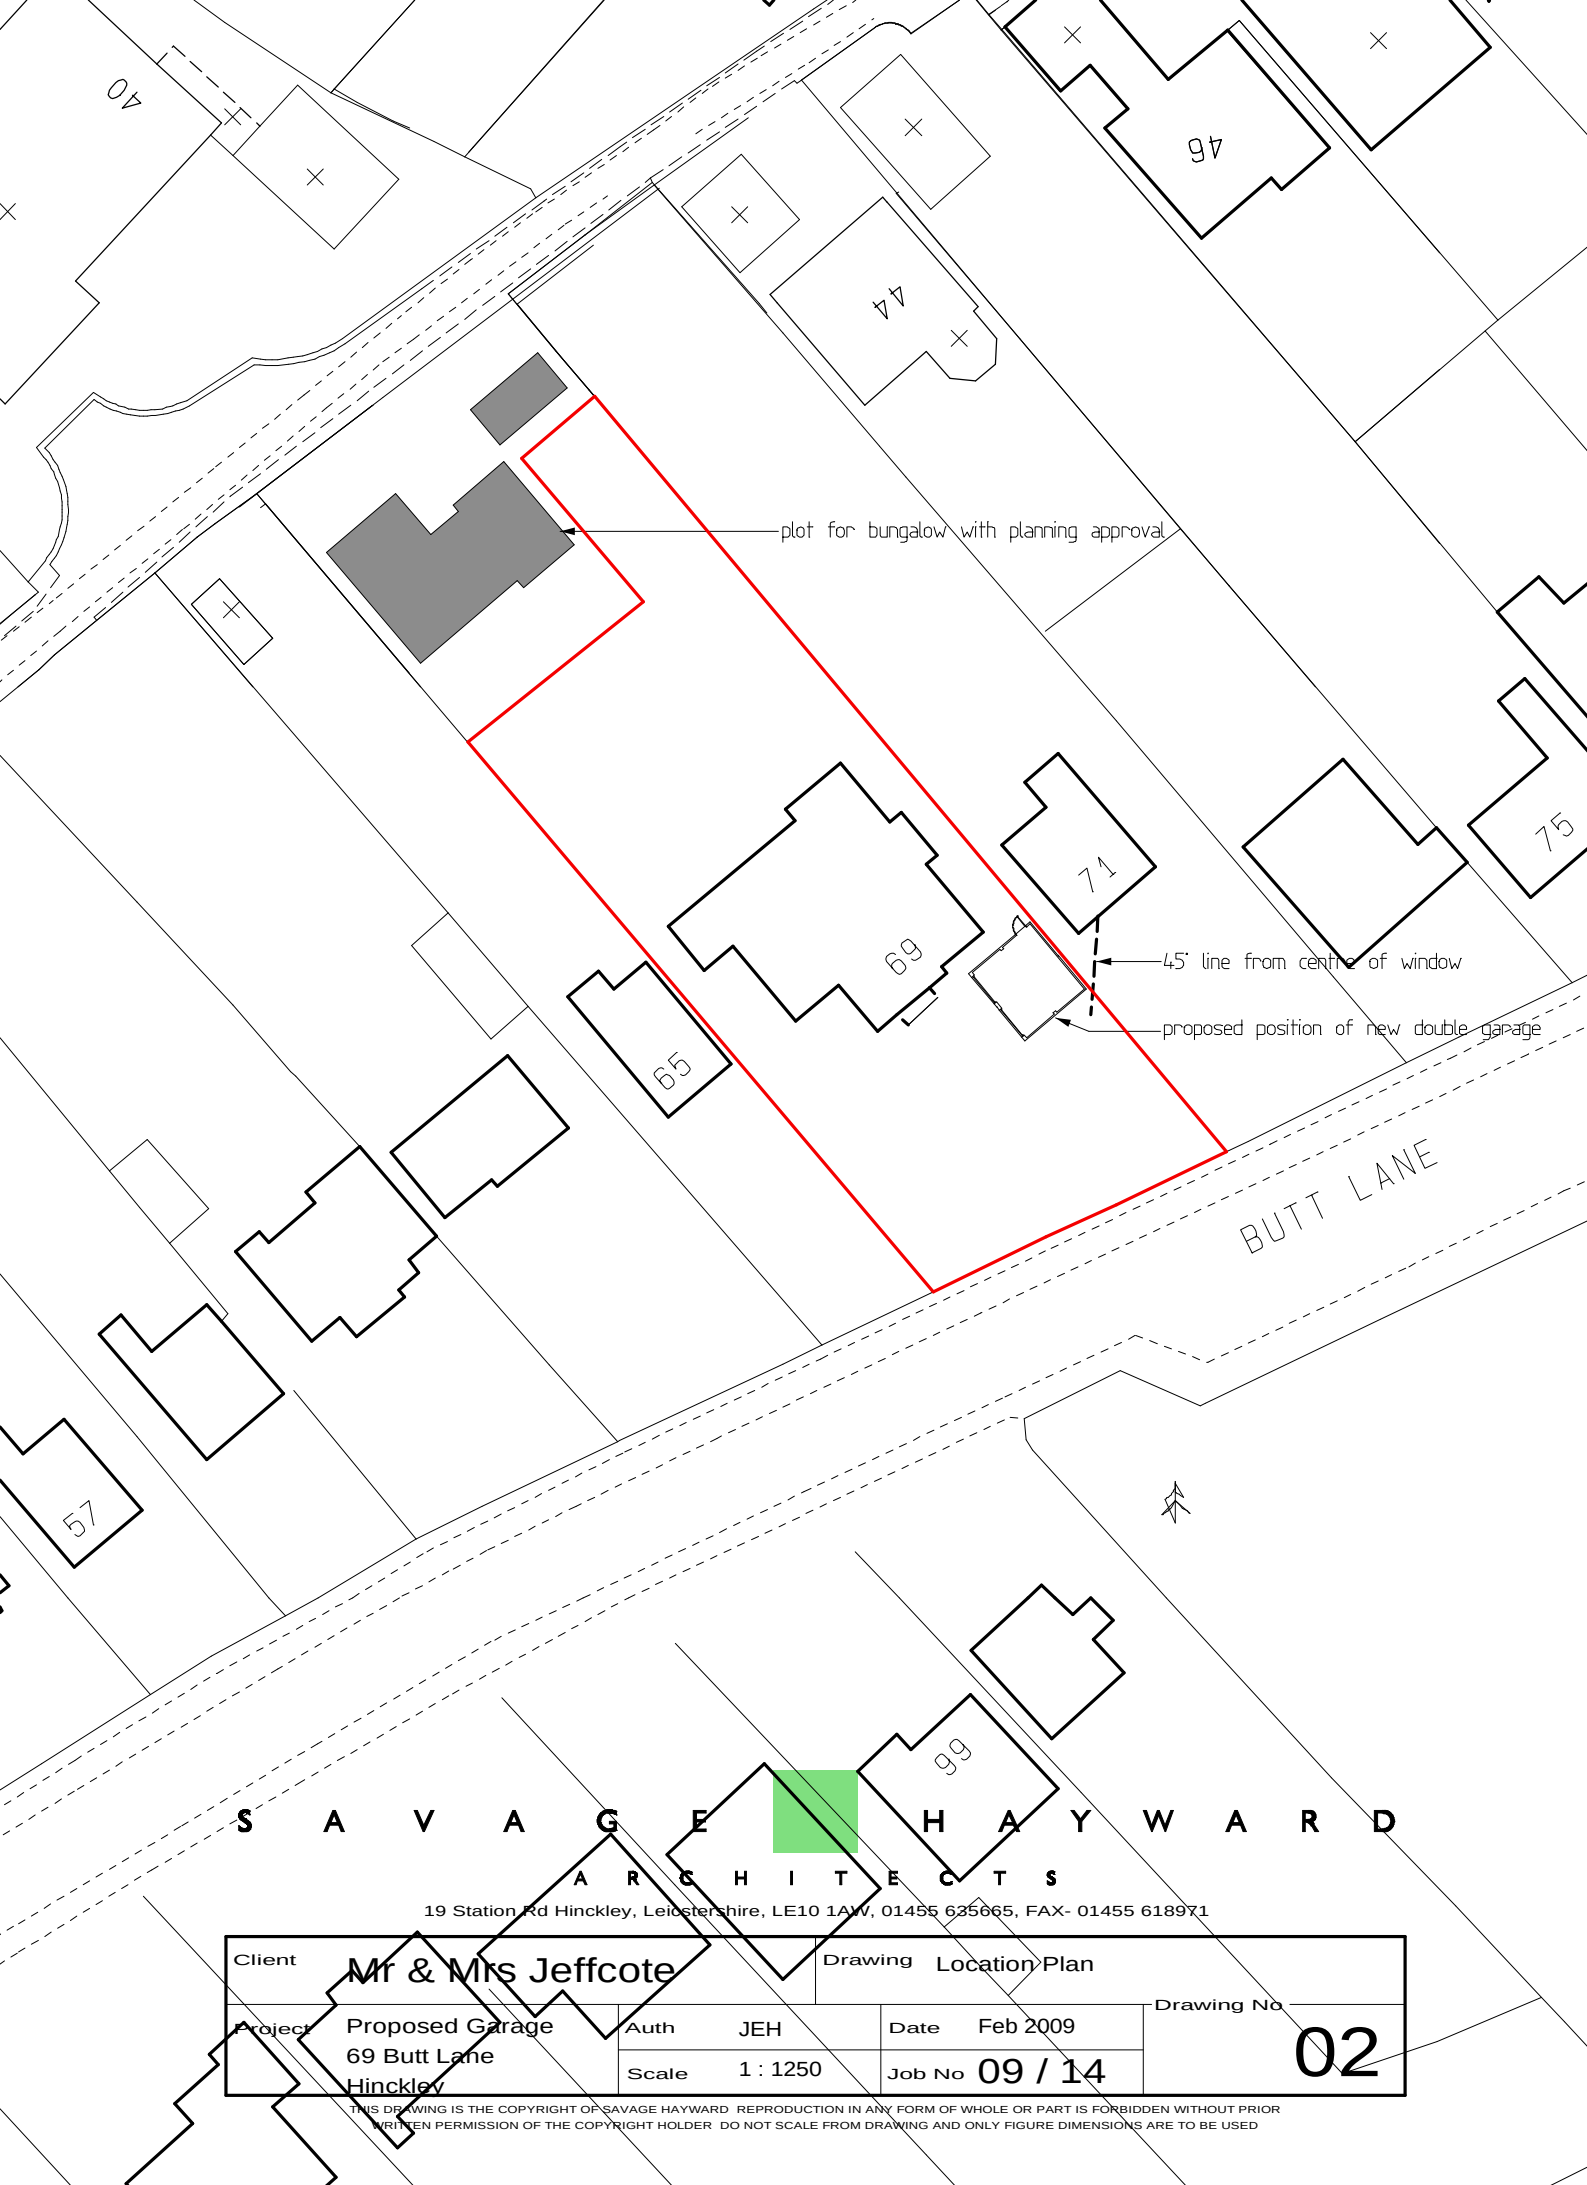

S A V A G E H A Y W A R D

A R C H I T E C T S

19 Station Rd Hinckley, Leicestershire, LE10 1AW, 01455 635665, FAX- 01455 618971

Client	Mr & Mrs Jeffcote	Drawing	Location Plan
Project	Proposed Garage 69 Butt Lane Hinckley	Auth JEH	Date Feb 2009
		Scale 1 : 1250	Job No 09 / 14
			Drawing No 02

THIS DRAWING IS THE COPYRIGHT OF SAVAGE HAYWARD REPRODUCTION IN ANY FORM OF WHOLE OR PART IS FORBIDDEN WITHOUT PRIOR WRITTEN PERMISSION OF THE COPYRIGHT HOLDER DO NOT SCALE FROM DRAWING AND ONLY FIGURE DIMENSIONS ARE TO BE USED