


Issue Status			
Planning			
This drawing is copyright. Only figured dimensions to be worked to.			
Revision		Drawn	Check
P1	First Issue	AD	AD
		Date	
		18.09.25	

E-12

E-11

E-13

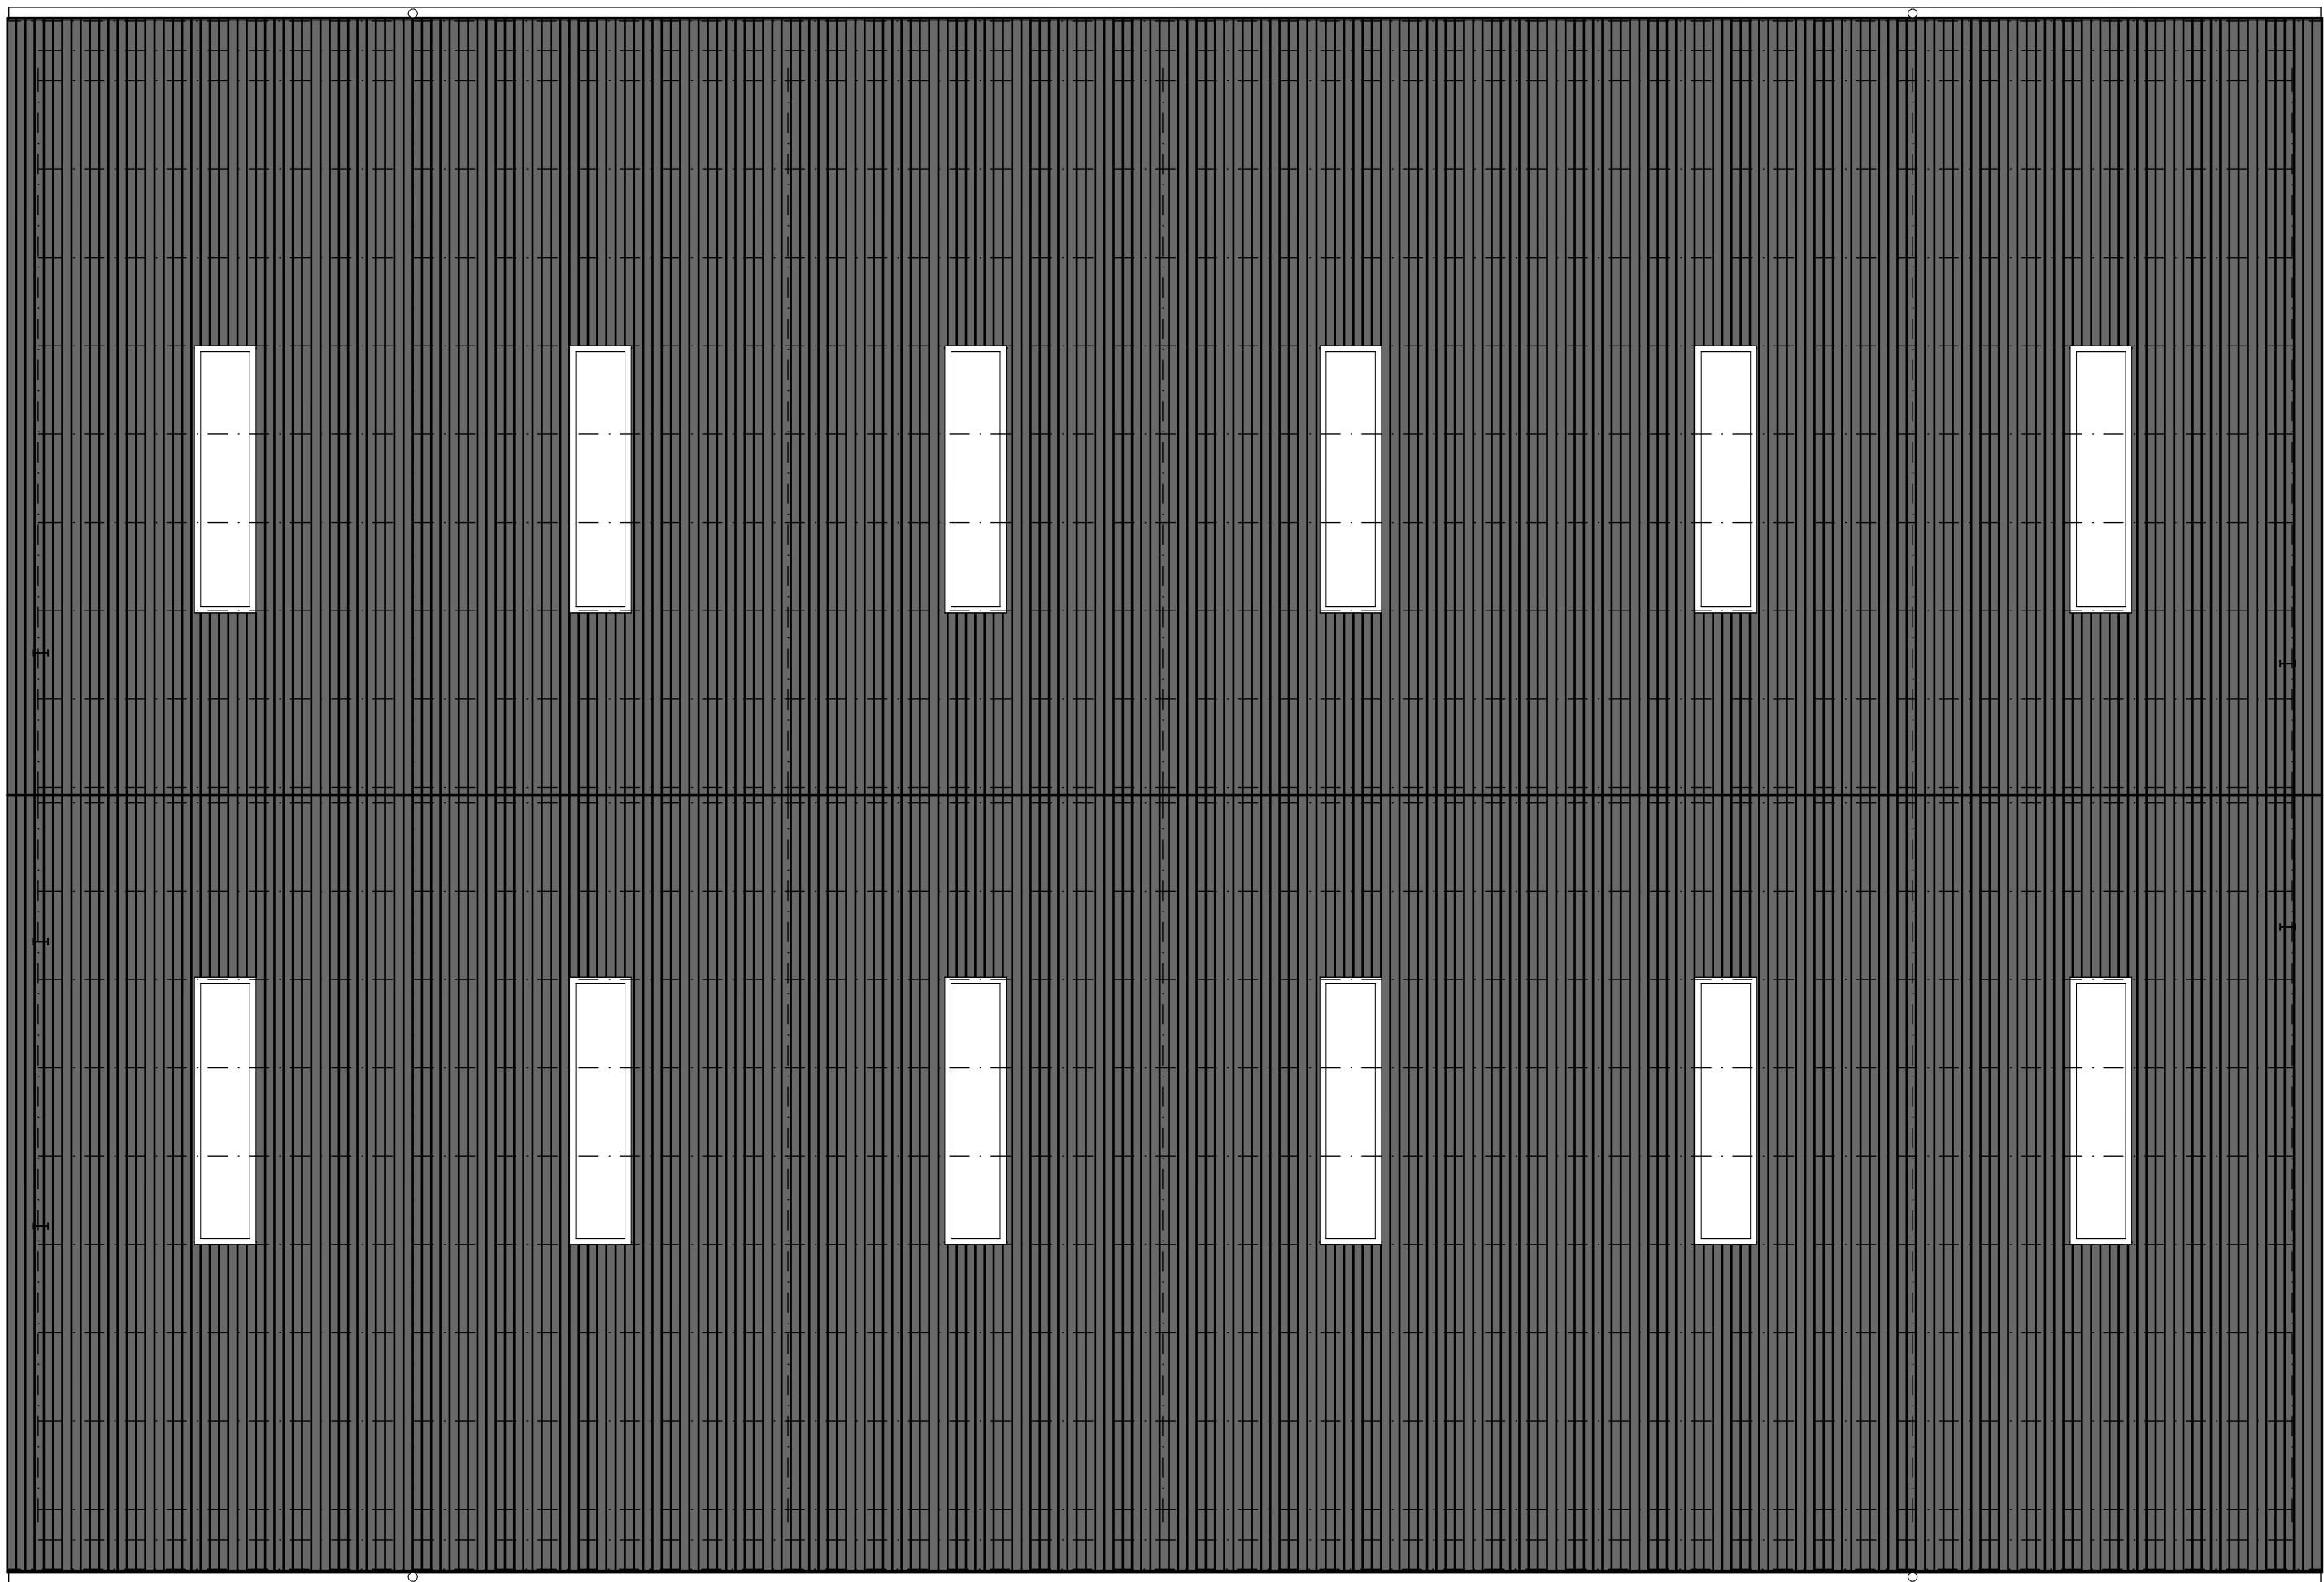


E-14

Roof

E-12

E-11

E-13

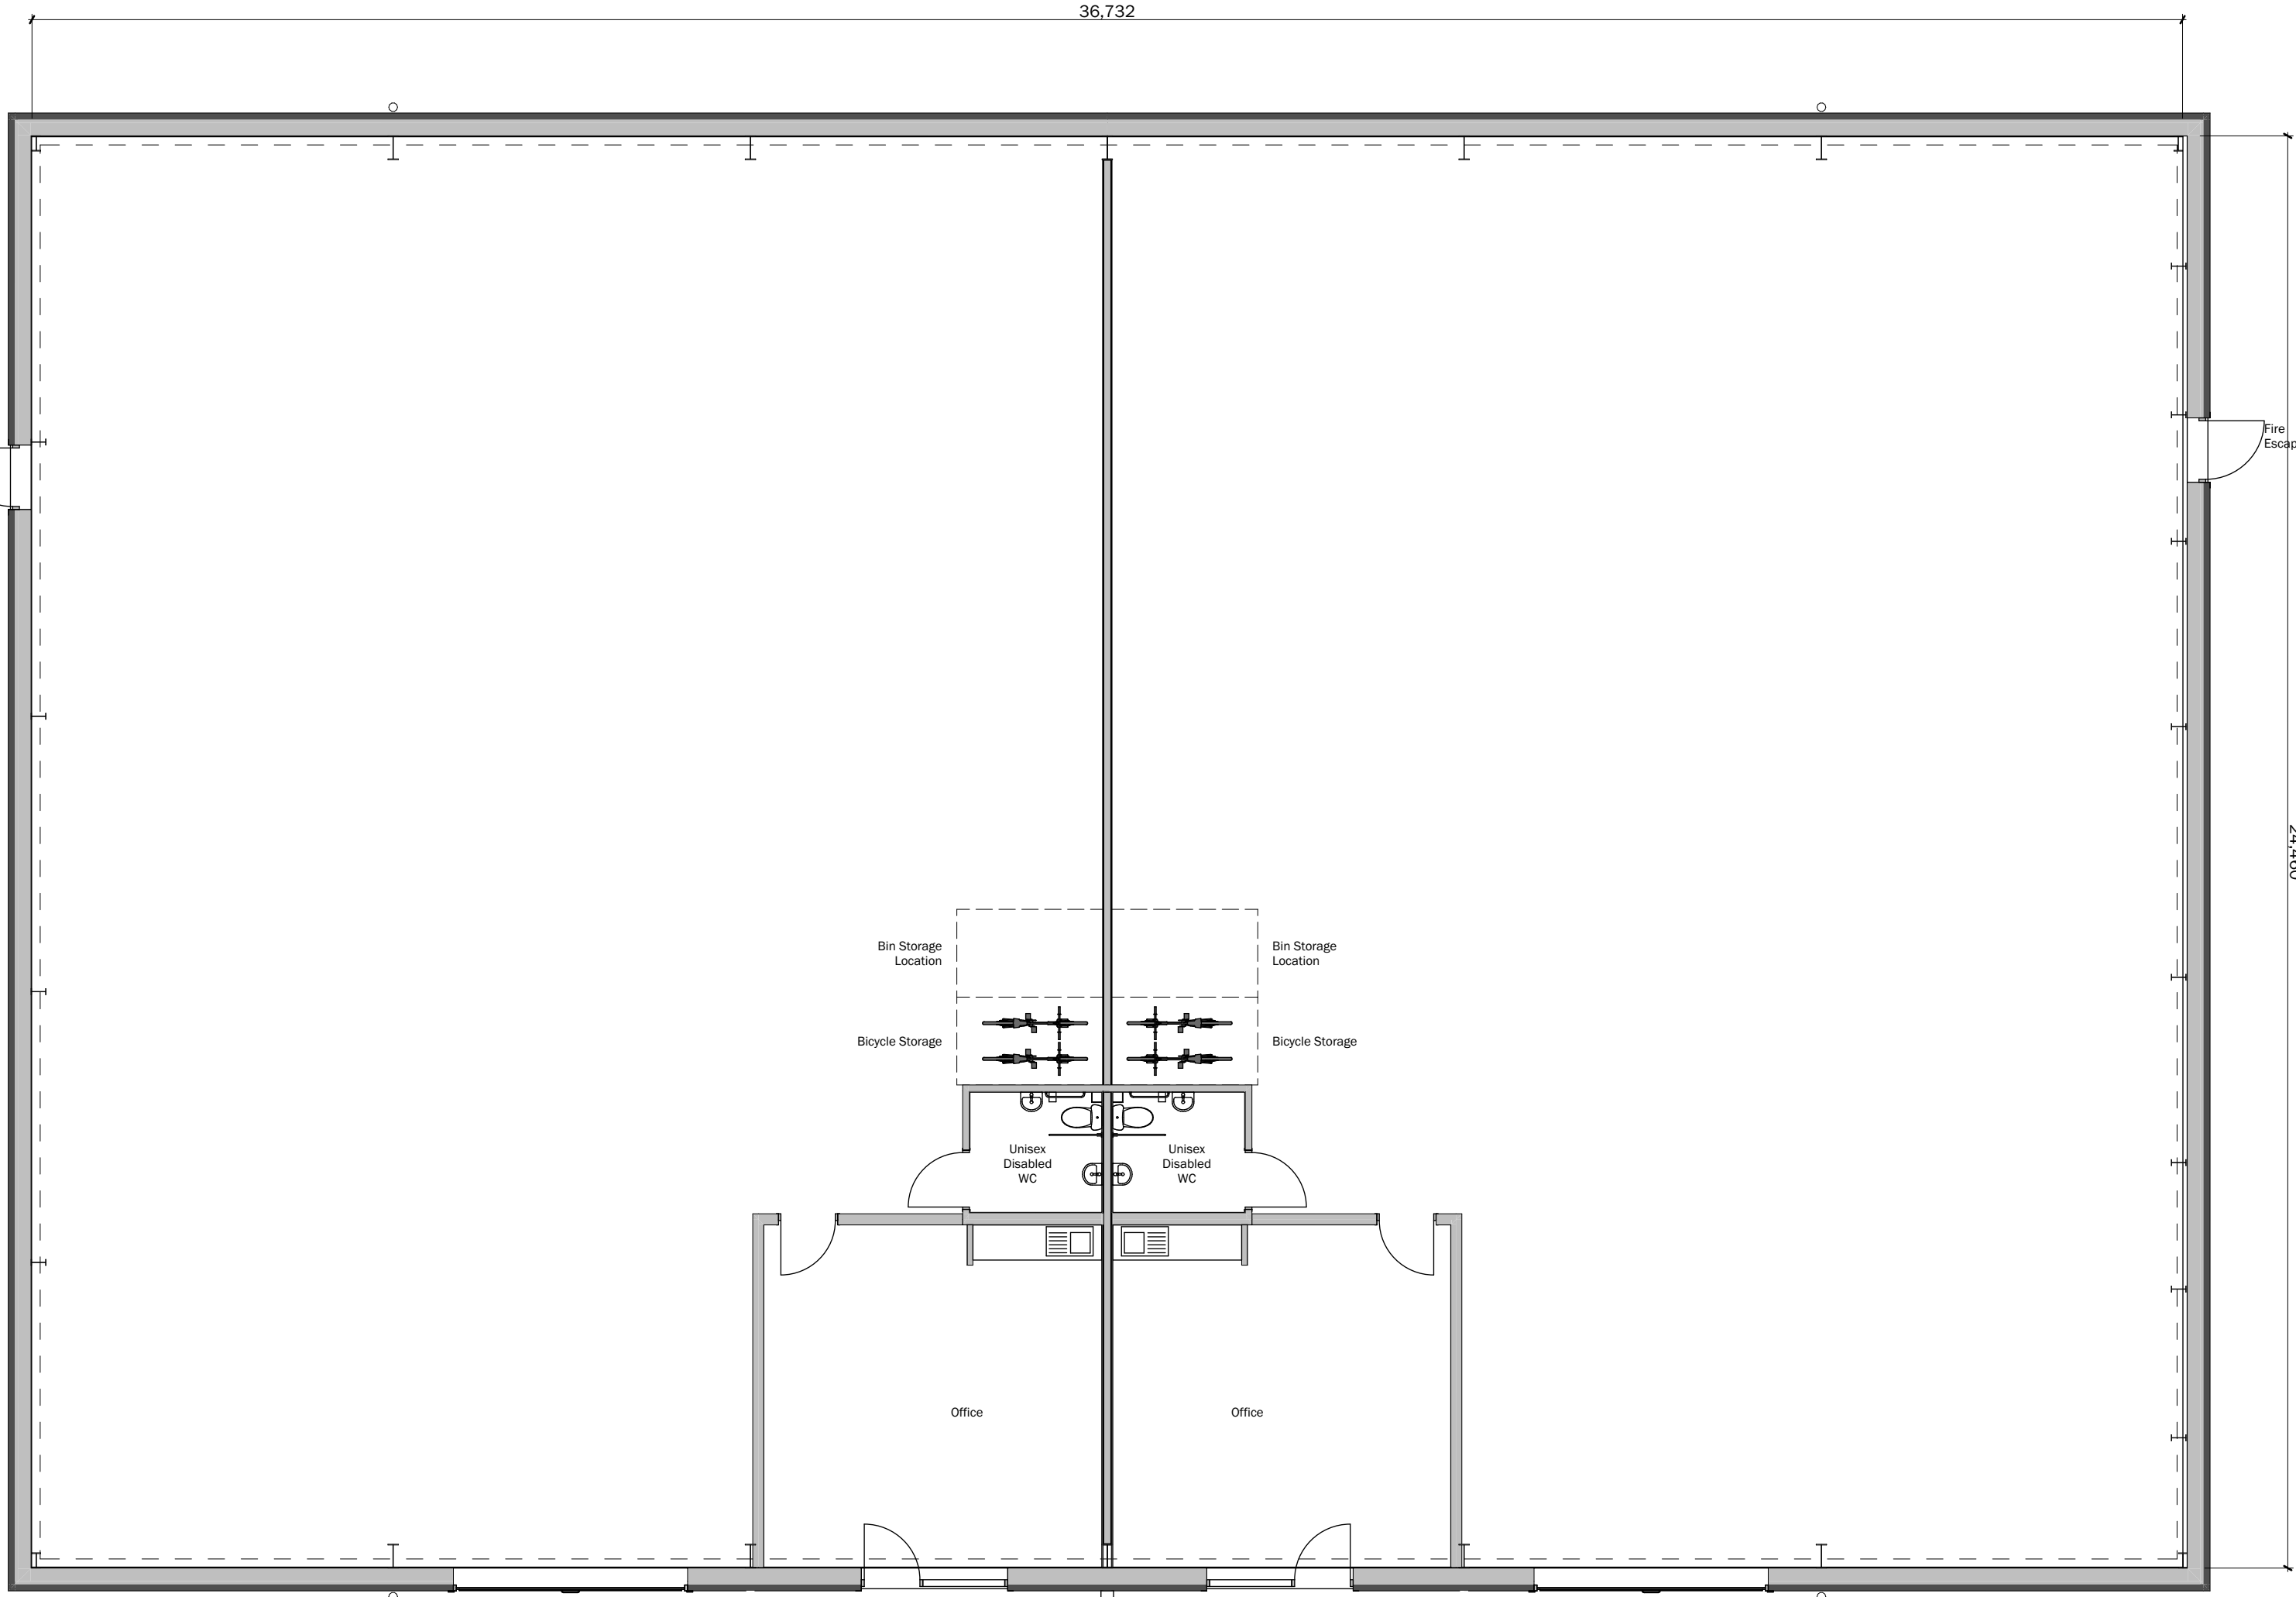

E-14

Ground Floor



client		
Williams		
project		
Hill Farm, Fenny Drayton Change Of Use		
drawing		
Barn 1 - Plans as Proposed		
date	scale	@ A1
07.05.25	1:100	
drawn	check	
AD	AD	

BROWN & CO
ARCHITECTURE + PLANNING
www.brown-co.com

Norwich
St Neots

01603 629671
01480 213811

Humber
Lincoln

01482 421234
01522 457800

Registration no: DC302092

Brown & Co Registered Office: The Atrium, St. George's Street, Norwich, Norfolk, NR3 1AB
Registered in England & Wales