
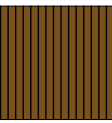
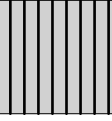
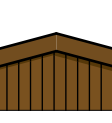



Issue Status			
Planning			
This drawing is copyright. Only figured dimensions to be worked to.			
Revision		Drawn	Check
P1	First Issue	AD	AD
			Date
			18.09.25

Walling	
	Metal Sheet Cladding Colour: Grey
	Metal Sheet Cladding Colour: Brown
Doors/Windows/Rooflights	
	Doors Colour: Grey
Roofs	
	Metal Sheet Roofing Colour: Light Grey
Trims etc	
	Rainwater Goods Colour: Brown
	Trims etc. Colour: Brown

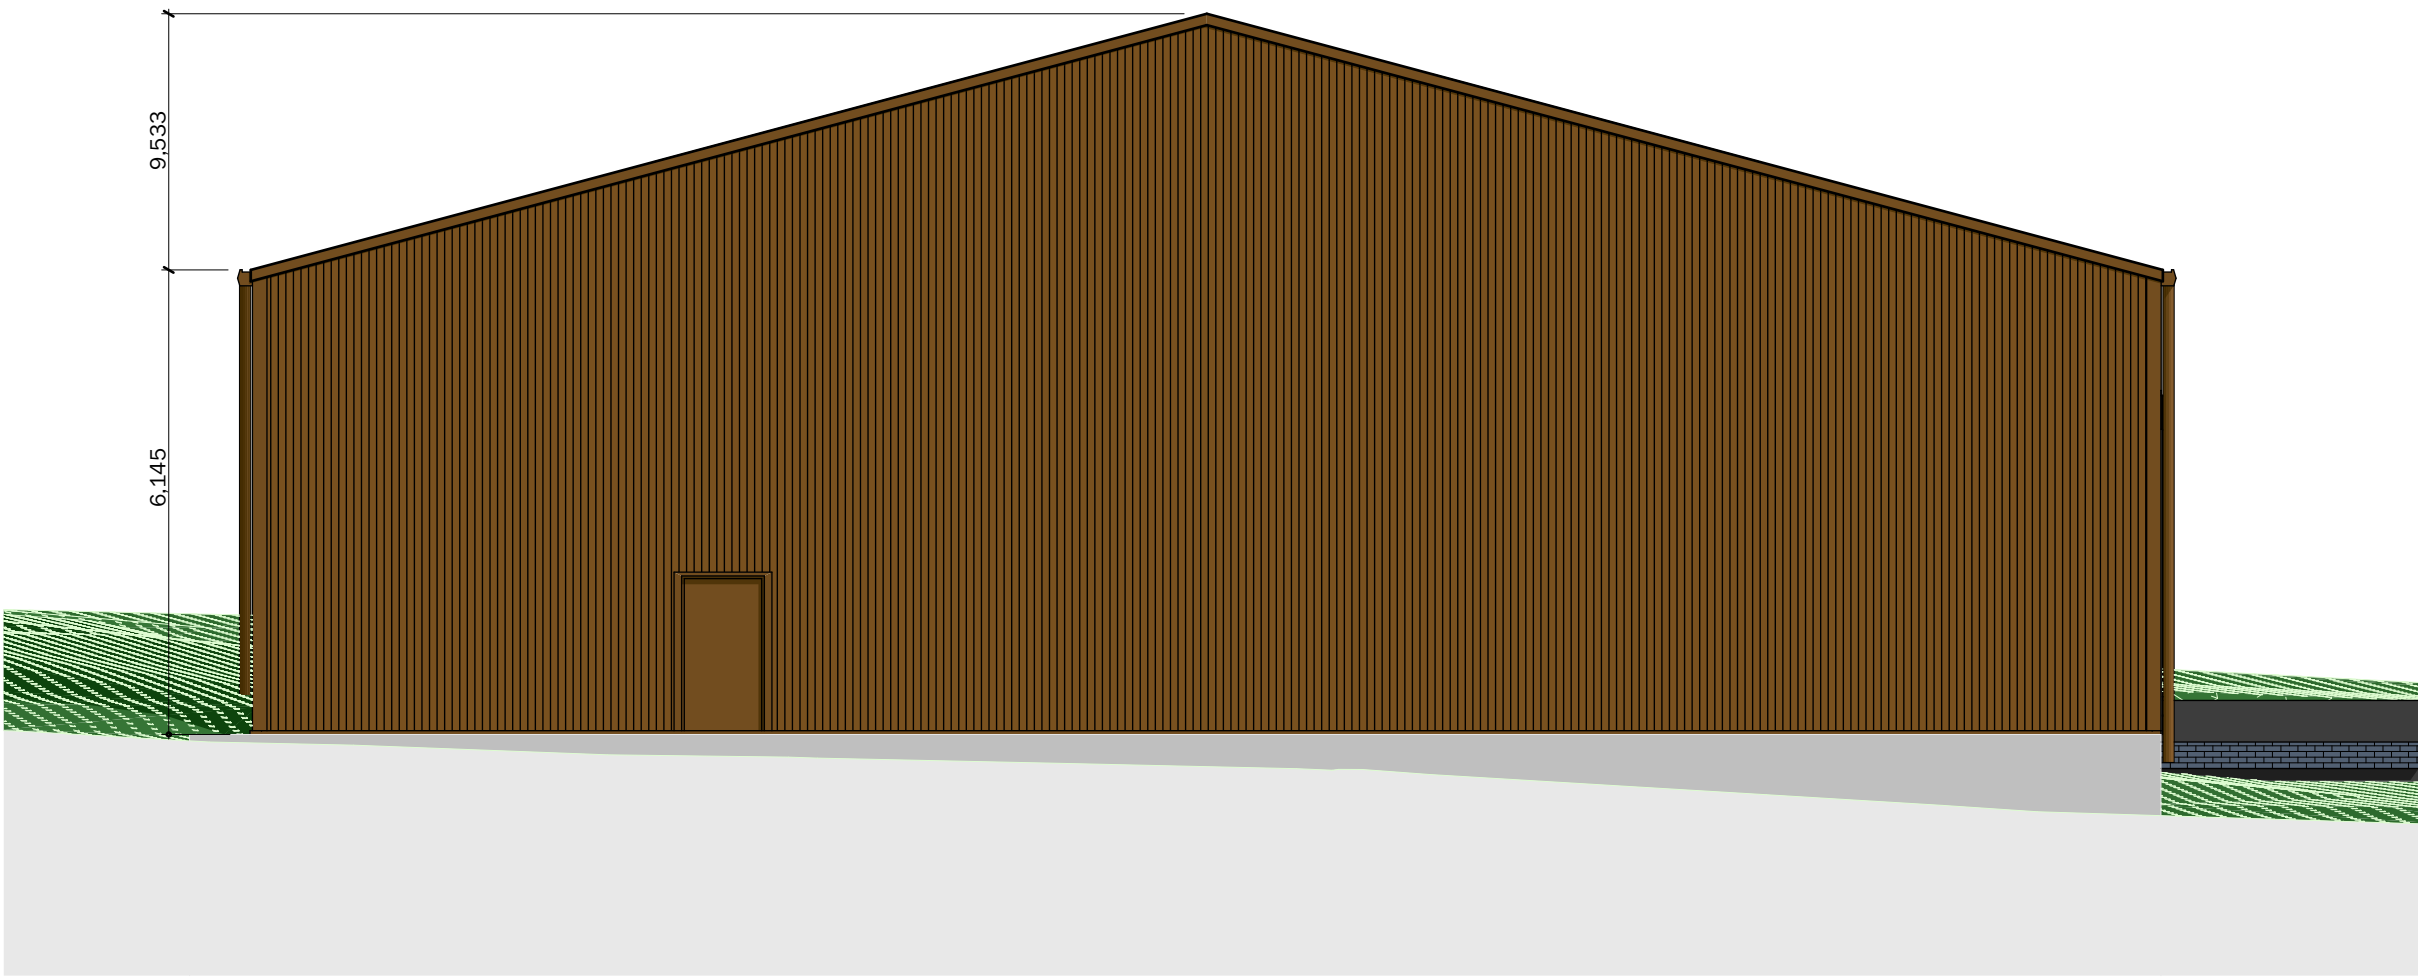


Elevation to West

E-11

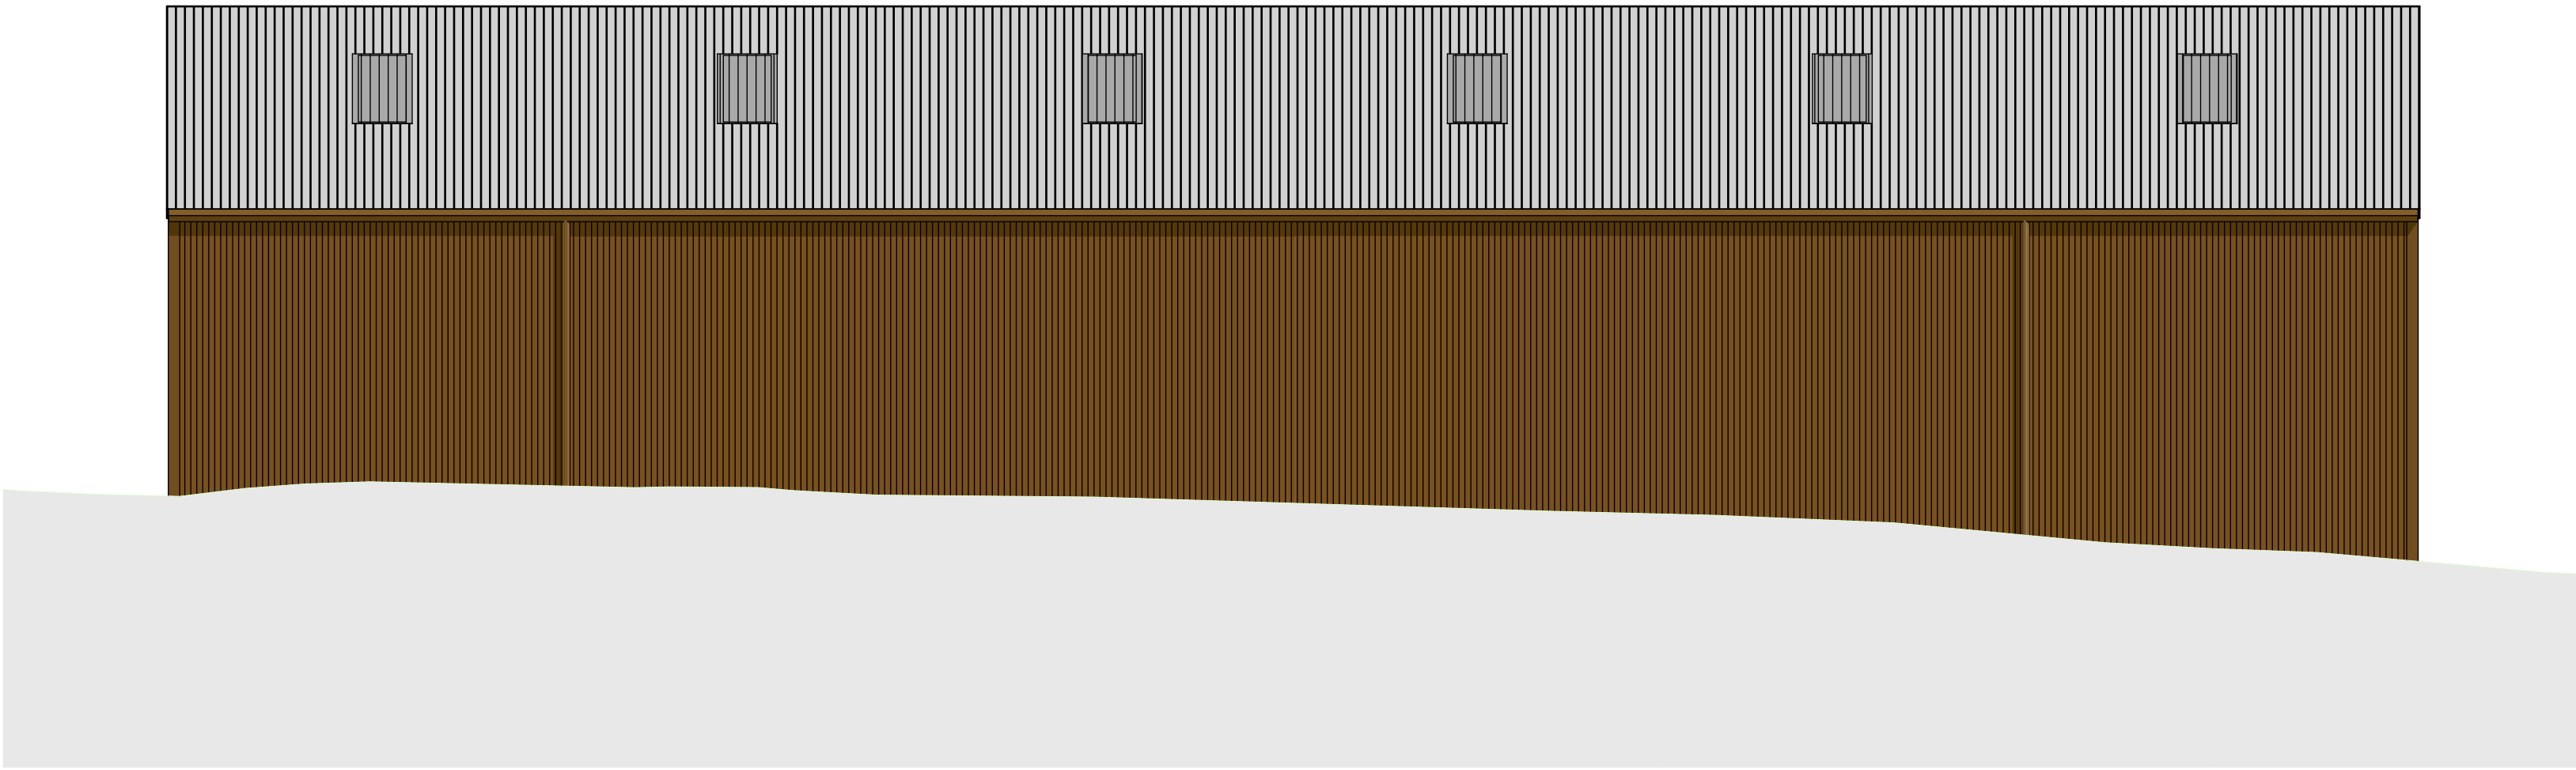

Elevation to North

E-12

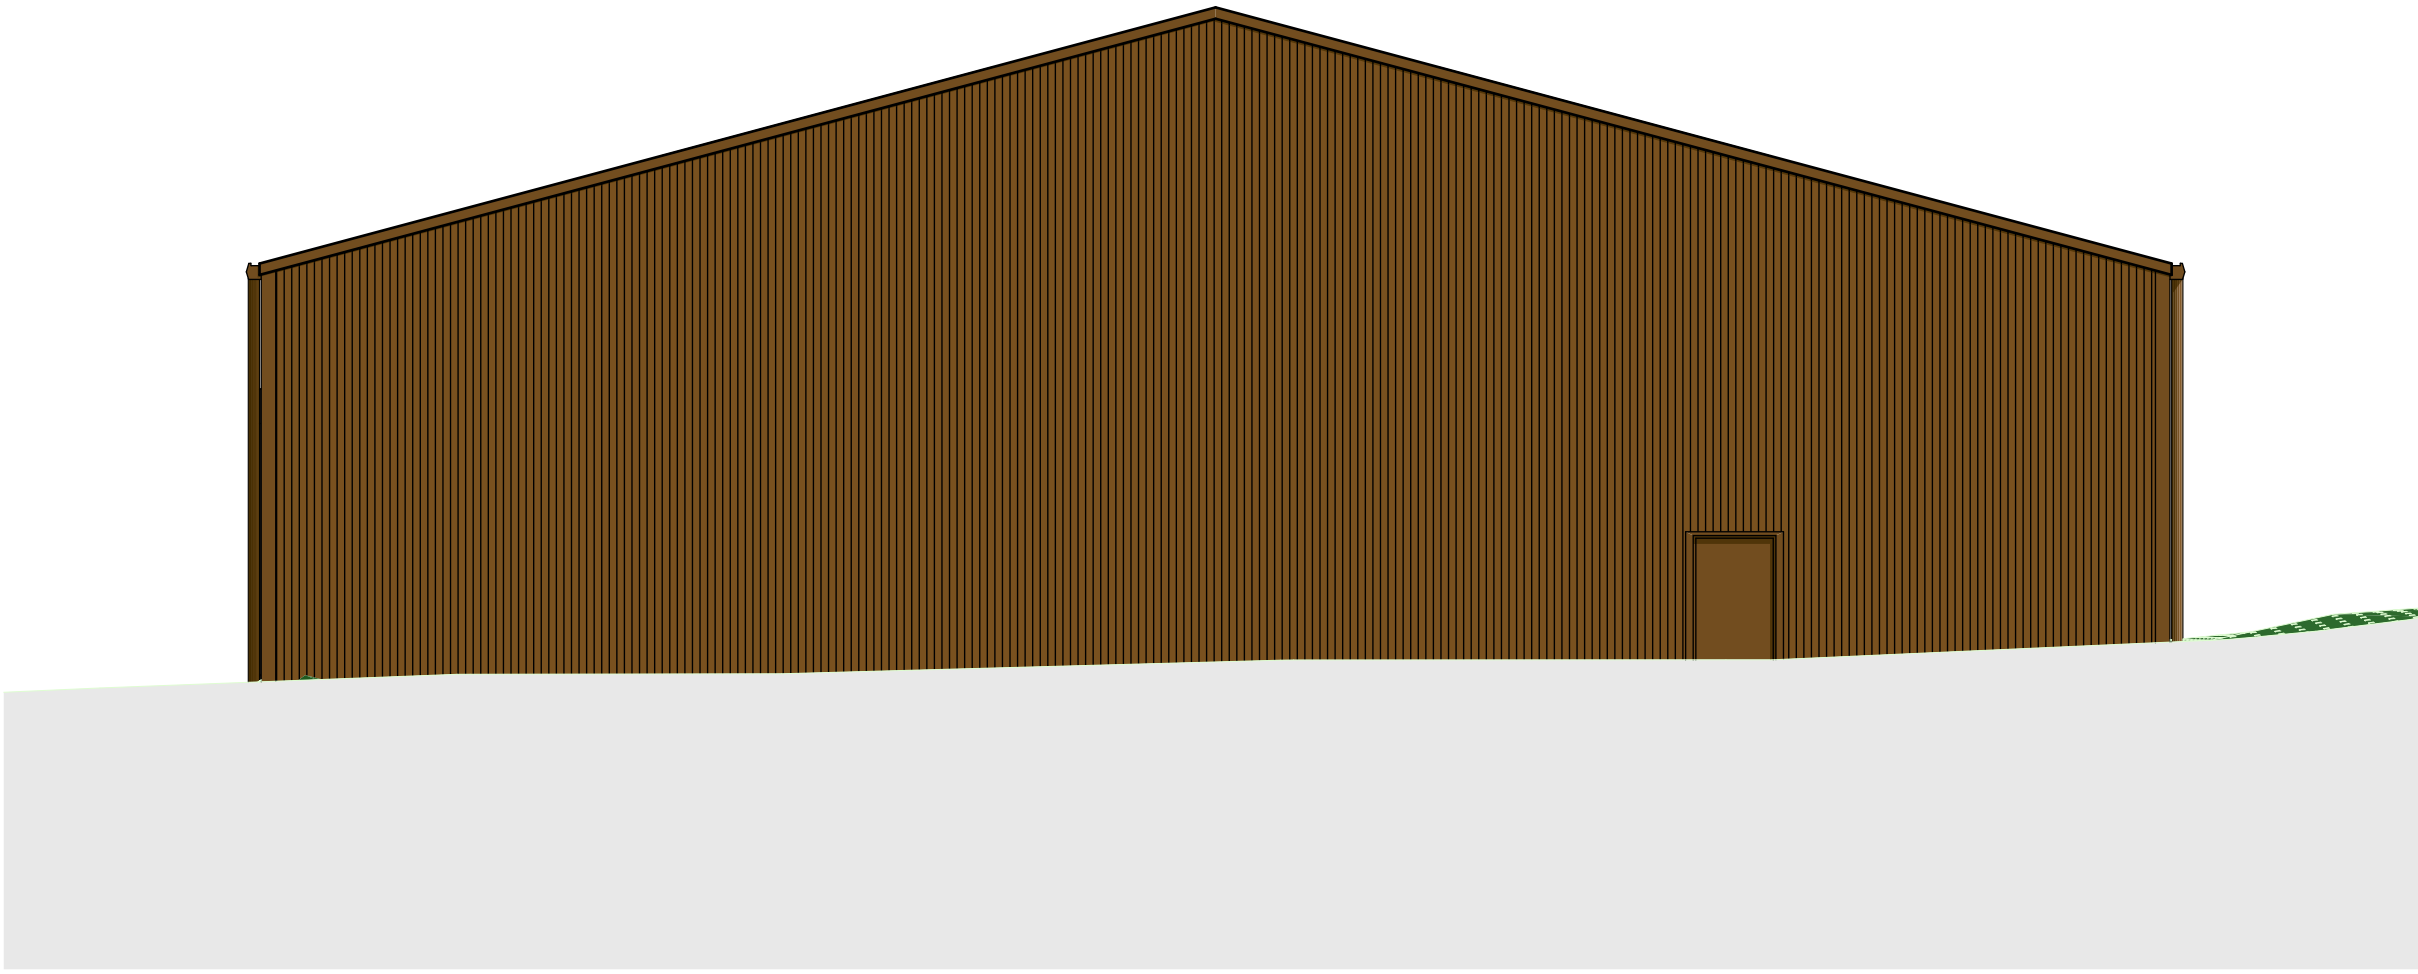


Elevation to East

E-13



Elevation to South

E-14

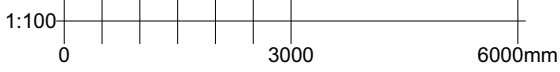

client		
Williams		
project		
Hill Farm, Fenny Drayton Change Of Use		
drawing		
Barn 1 - Elevations as Proposed		
date	scale	@ A1
07.05.25	1:100	
drawn	checked	
AD		

BROWN & CO
ARCHITECTURE + PLANNING
www.brown-co.com

Norwich
St Neots

01603 429871
01480 213811

Humber
Lincoln

01482 421234
01522 457800

Brown & Co Registered Office: The Atrium, St. George's Street, Norwich, Norfolk, NR3 1AB
Registration no: DC302092 Registered in England & Wales