



Issue Status			
Planning			
This drawing is copyright. Only figured dimensions to be worked to.			
Revision		Drawn	Check
P1 First Issue		AD	AD
			18.09.25

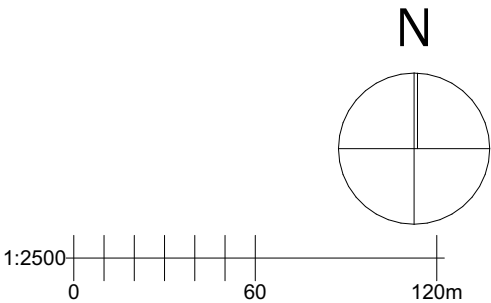

client		
Williams		
project		
Hill Farm, Fenny Drayton Change Of Use		
drawing		
Location Plan		
date	19.09.23	scale
drawn	SK	1:2500 @ A3
check	AD	

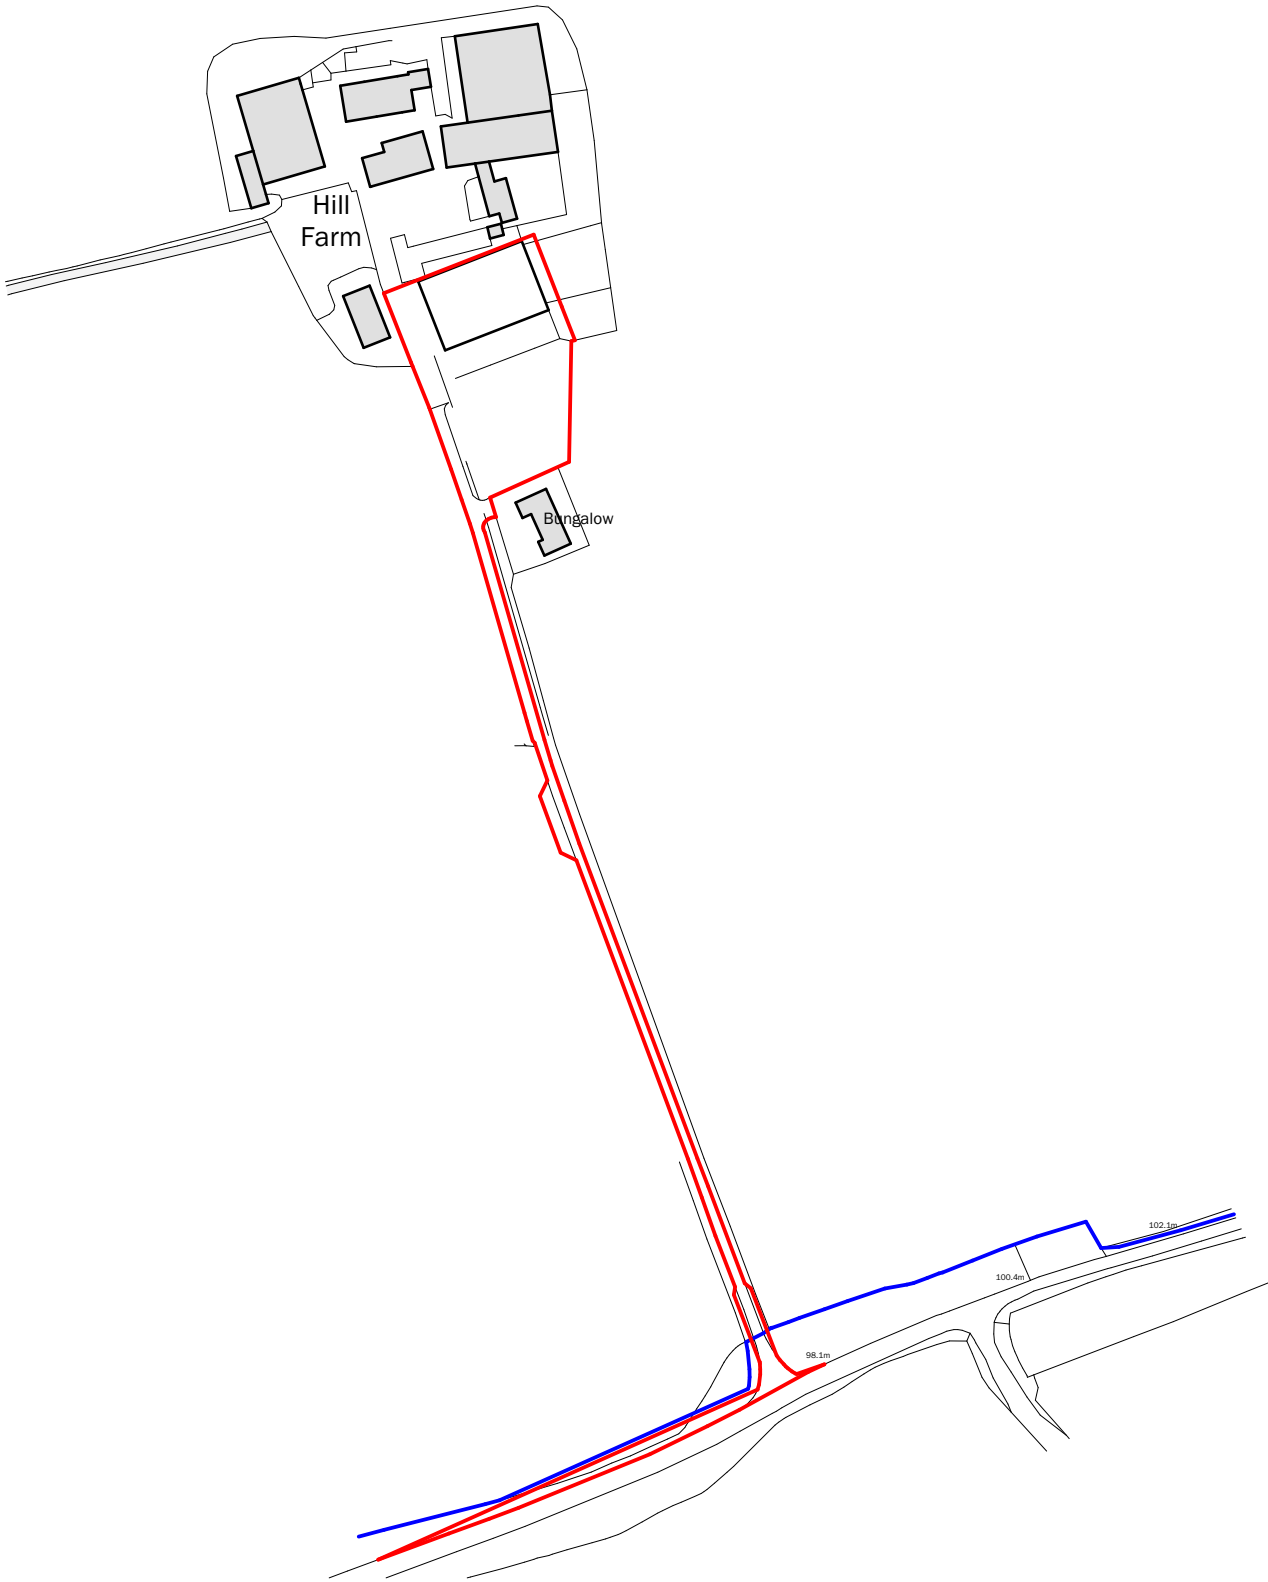

ARCHITECTURE + PLANNING
www.brown-co.com

Norwich
St Neots

01603 629871
01480 213811

Humber
Lincoln

01482 421234
01522 457800

Brown & Co Registered Office: The Atrium, St. George's Street, Norwich, Norfolk, NR3 1AB
Registration no: OC302092 Registered in England & Wales

25	027	L0101	P1
----	-----	-------	----