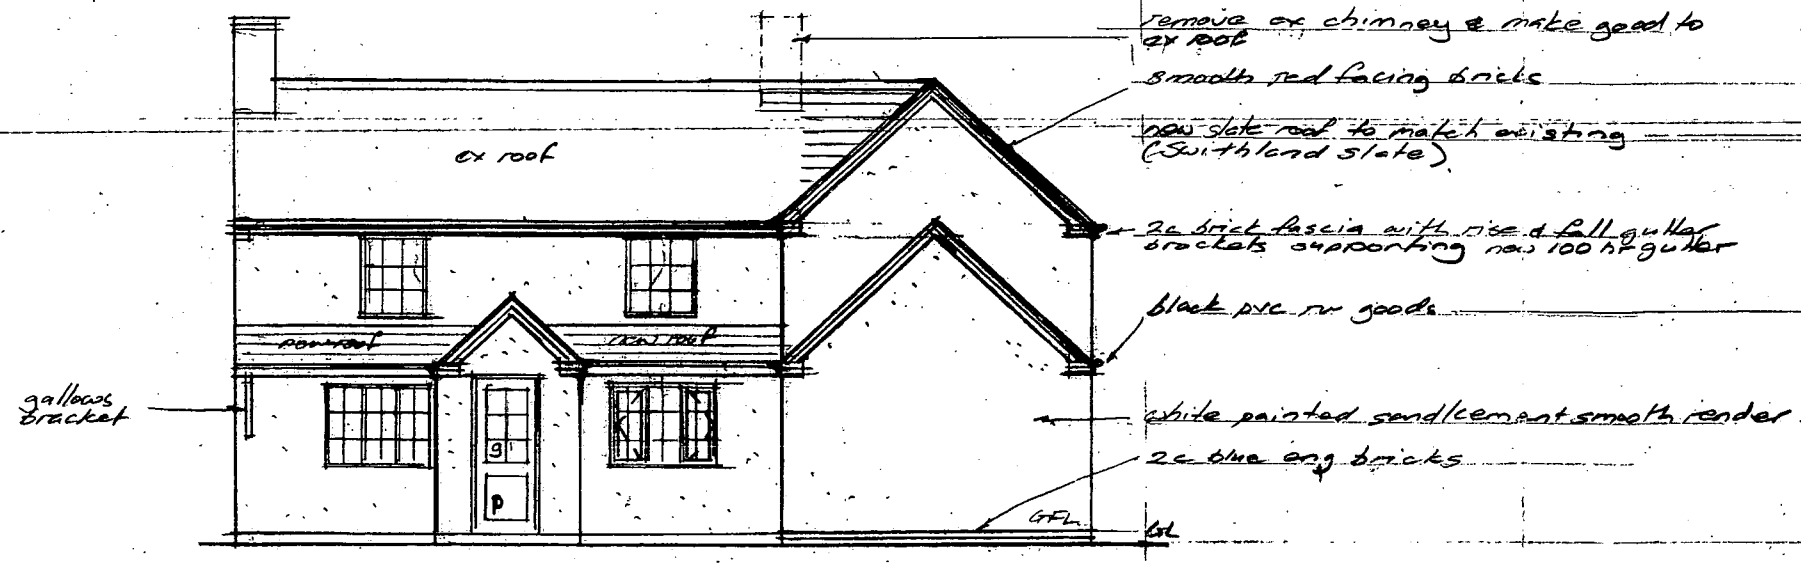

Proposed Front (South)



Proposed Side (East)

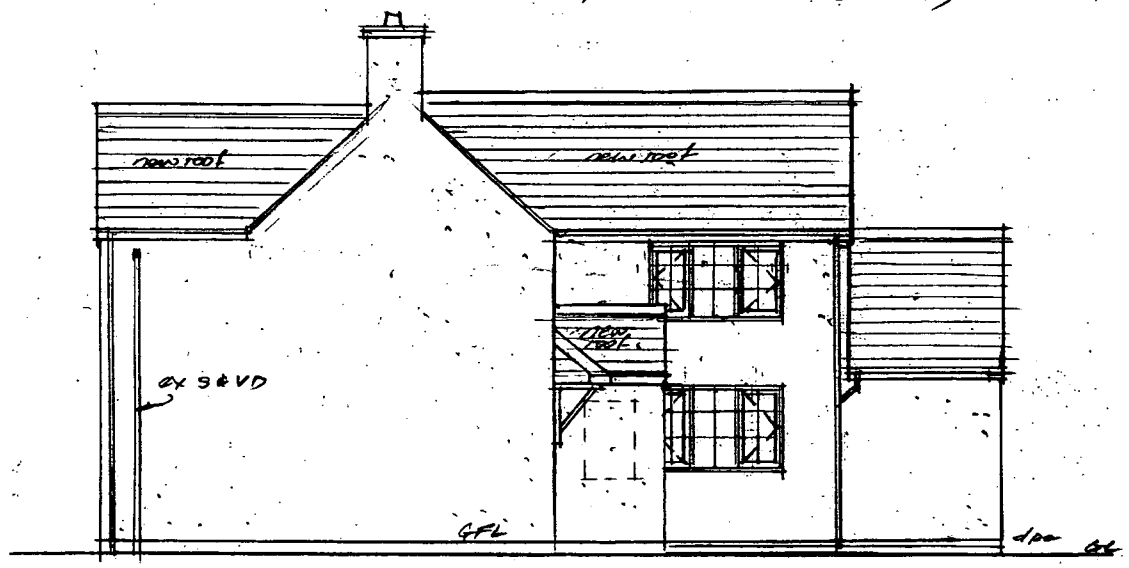

Proposed Side (West)

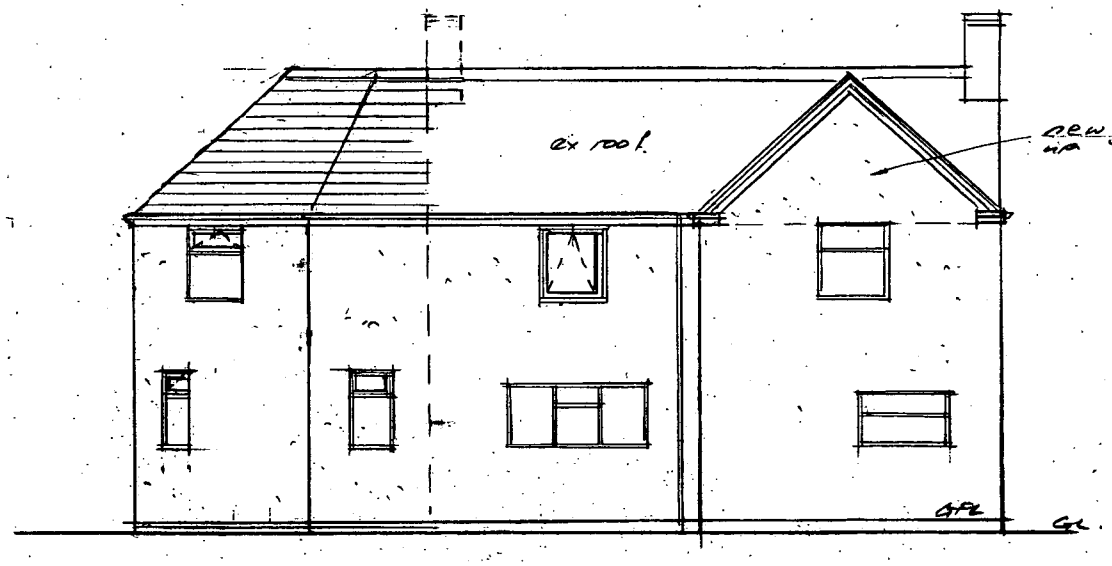

Proposed Rear (North)

DEVELOPMENT SERVICES
14 OCT 2008
RECEIVED

b. 23/9/08 amended to clients instructions.
a. 12/8/08 re-drawn at 30° to existing as planning request

Martin S Dennis Architectural Technician 10 Wesley Close Sapcote LE9 4HY Tel 01455 272275	Proposed Extension Winter Cottage Stanton Lane Stanton under Bardon LE67 9TT
date 12/8/08 scale 1:100 drg no M1125/56.	For Mr M. Winter.

PP-00 574493